Note: ~ Use only B.M.s shown because B.M.s east of Brookside & north of 2nd are 0.3' high relative to surrounding B.M.s.

B.M. 1791 6" in Globe, E. ch. Edgemoor, S.L. 2nd
B.M. 1763 6" in Globe, end ch. W.S. Patton, S.L. 2nd
B.M. 1885 S.W. corner of culvert W.S. Woodlawn & line 2nd

N

Highland Road

6+80 P.I. 100' K.C. 177.85

P.I. 200' K.C. 183.20

+1.1% to +3.273% w.k. 0.9'

+2.736% to +1.40% w.k. 0.9'

6+90 6+50 7+00 7+49 7+50 8+09 8+50 9+00 9+50 10+00 10+50 11+00

No Grade

City Exchange per Proj. C10-73

2nd St.

Patton Drive

6+80

Highland Road

St.

1/3

Intersections Oakwood 2nd Proj. C10-73

N½ 2nd St.

E.L. ~~Eastborough~~ to W.L. Woodlawn

15' Conc. & Cb.

City of Wichita, Kansas
L. K. White ~ City Engineer
June 1950 Private Job

B.M. 179.41 -6" in Globe, E. cb Edgemoor, S.L. 2nd
B.M. 176.83 -6" in Globe, end cb. N.S. Patton, S.L. 2nd
B.M. 188.50 S.W. corner of culvert, W.S. Woodlawn, ¼ line 2nd.

Note: use only B.M.s shown because B.M.s north of 2nd
& east of Brookside are 0.3' high relative to surrounding B.M.s.

N

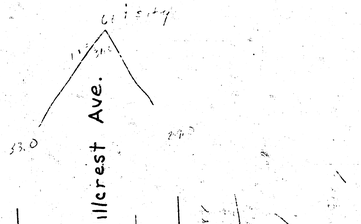

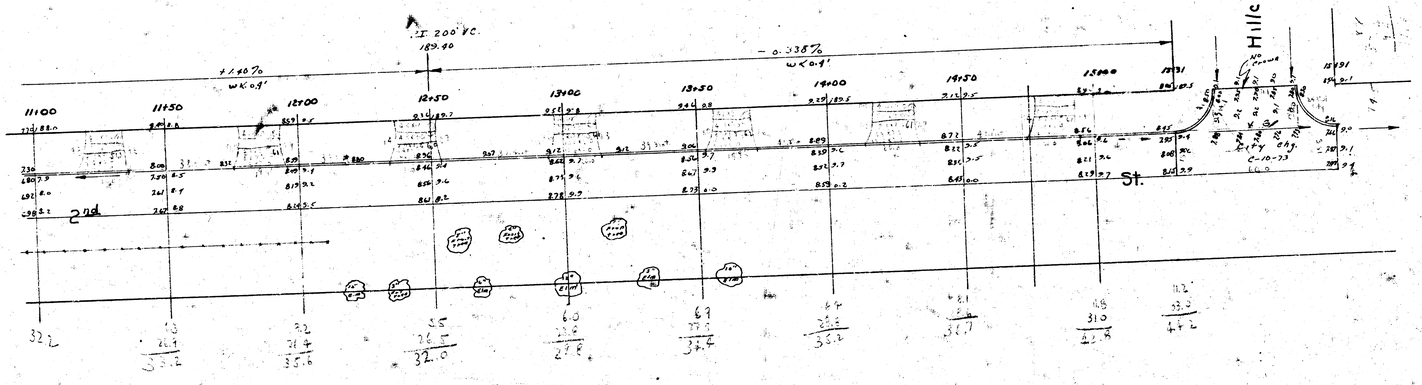

2/3

Hillcrest Ave.

Woodlawn Blvd.

Hillcrest Ave.

N

B.M. 179.91 ~ 3" in Globe, E. cb. Edgemoor S.L. 2nd
B.M. 176.83 ~ 6" in Globe, end cb. N.S. Patton, S.L. 2nd
B.M. 188.50 ~ S.W. corner of culvert, W.S. Woodlawn, 4 line 2nd.

Note:- use only B.M.s shown because B.M.s east of Brookside & north of 2nd are 0.3' high relative to surrounding B. M.s.

IP 3'
S-90
12 91 Mx

3/3

Note:- Use only B.M.s shown because B.M.s east of Brookside & north of 2nd are 0.3' high relative to surrounding B.M.s.

B.M. 179.41 "G" in Globe, E. cb. Edgemoor, S.L. 2nd
B.M. 174.83 "G" in Globe, end cb. N.S. Patton, S.L. 2nd
B.M. 188.50 S.W. corner of culvert W.S. Woodlawn & line 2nd

N

Highland Road

Patton Drive

2nd St.

Highland Road

Property per C 10-122

84.2
53.7
37.1
77.3
252.3
25.2
277.5 cu yds

5,400 sq ft @ 10-73
200
127.3 cu yds.
10 %
140.0 cu yds

Entire total
City
140.0
11.6
257.6 cu yds.

1/3

S½ 2nd St. El. Patton Drive to El. Park Hollow Addn C10-122

Intersections Oakwood 2nd Proj. C10-73

N½ 2nd St.

E.L. Eastborough to W.L. Woodlawn

75' Conc. & Cb.

City of Wichita, Kansas
L. K. White - City Engineer
June 1950 Private Job

B.M. 179.41 - 6" iron Globe, E. cb. Edgemoor, S.L. 2nd
B.M. 176.83 - 6" iron Globe, end cb. N.S. Patton, S.L. 2nd
B.M. 188.50 S.W. corner of culvert, N.S. Woodlawn, ¼ line 2nd.

Note: use only B.M.s shown because B.M.s north of 2nd & east of Brookside are 0.3' high relative to surrounding B.M.s.

May 2

N

+1.40% wk 0.9'

P.I. 200' V.C. 189.40

-0.338% wk 0.9'

11+00 11+50 12+00 12+50 13+00 13+50 14+00 14+50 15+00 15+31

2nd St.

Hillcrest Ave.

68.9 city

33.0 29.0

City per 6-10-73

2/3

Second

B.M. 179.41 ~ G. in Globe, E. ch. Edgemont S.L. 2 ord
B.M. 172.83 ~ G. in Globe, end No. 2 Culv. S.L. 2 ord
B.M. 188.30 ~ S.W. corner of culvert, N. of Woodlawn, ℄ line 2 ord.

Note:- use only B.M.'s shown because B.M.s east of Brookside
Avenue are 0.5' high relative to surrounding B.M.s.

Div.

Woodlawn

3 | 3

52

4

2

1

Hillcrest Ave.

St.

2nd

N

Hillcrest Ave.

| | | |