
B.M. 118.00 NE. Cor. Gas valve box SW Cor. Clayton & 3RD.

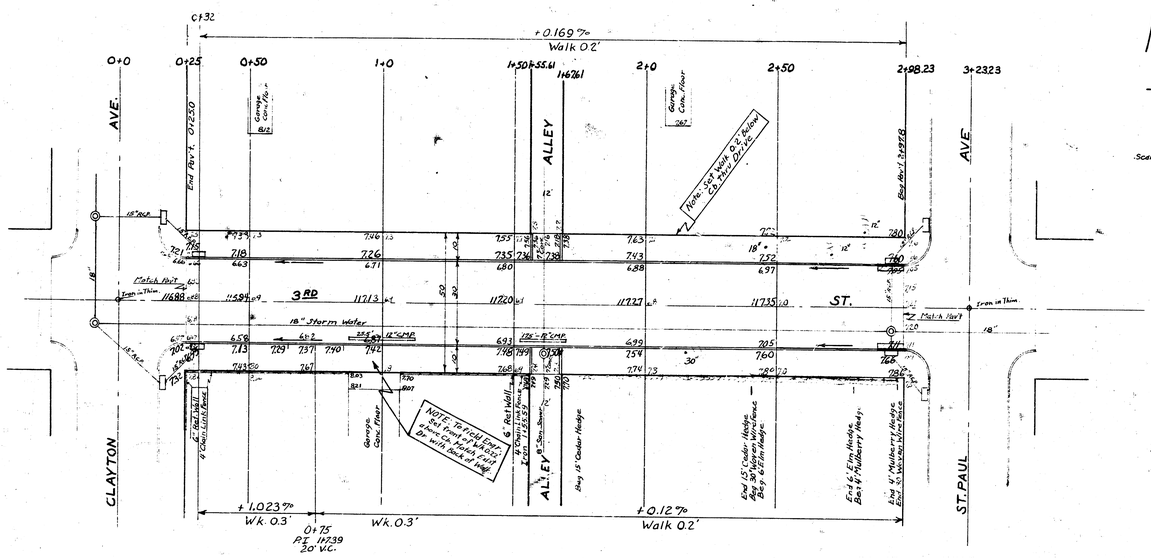

N.

Scale – 1" = 20'

Excavation

PROPERTY		CITY	
102.6	cu. yds.	12½	cu. yds.
11.0	10 %	1½	10 %
120.9	Total	13.4	Total

COMPACTED Fill

PROPERTY		CITY	
3.2	cu. yds.	0	
.3	10 %		
3.5	Total		

1/2

THIRD ST.

E.L. CLAYTON TO W.L. ST. PAUL

30' CONC. & CB.

CITY OF WICHITA, KANSAS

B.E. SMITH CITY ENGINEER

DATE: JULY 1955 PROJ. C15-38