
B.M.- 115.84 "K" in Keeler on Wk. Bk. Cb. S.E. cor. Indiana & 8th

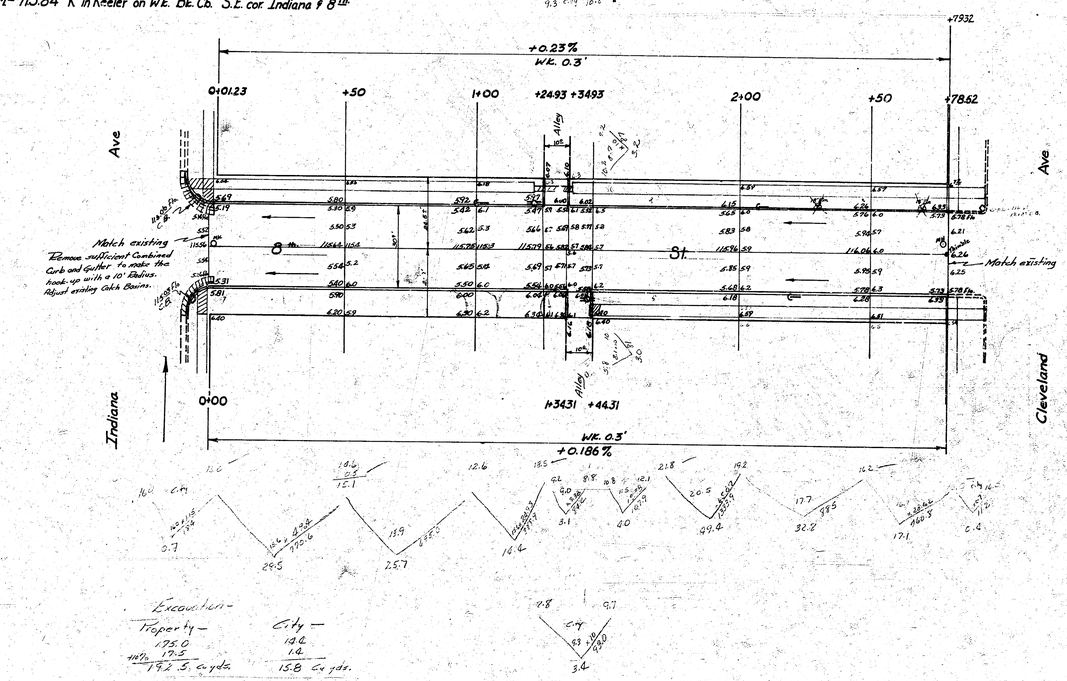

Excavation -

Property -	City -
175.0	14.6
17.5	1.4
192.5 cu yds.	15.8 Cu yds.

Eighth St.
E.L. Indiana to W.L. Cleveland
30' Conc & Cb
B.E. Smith City Engineer
February 1956 Proj. No. C15-222

B. E. SMITH
REGISTERED
436
KANSAS
PROFESSIONAL ENGINEER

Survey Young Bk 1179
11th St. Indiana
Ext. Grading
Checked

1 13 3 (1)