B.M. 136.00 "□" on W. cb. Chautauqua & ℄ Country Club Place.
B.M. 147.47 "N" in Newcomer, N.S. Inter. □, S.E. Lorraine & Country Club Pl.
B.M. 146.57 Std. disc. S.W. cor. Hillside & Ninth St.

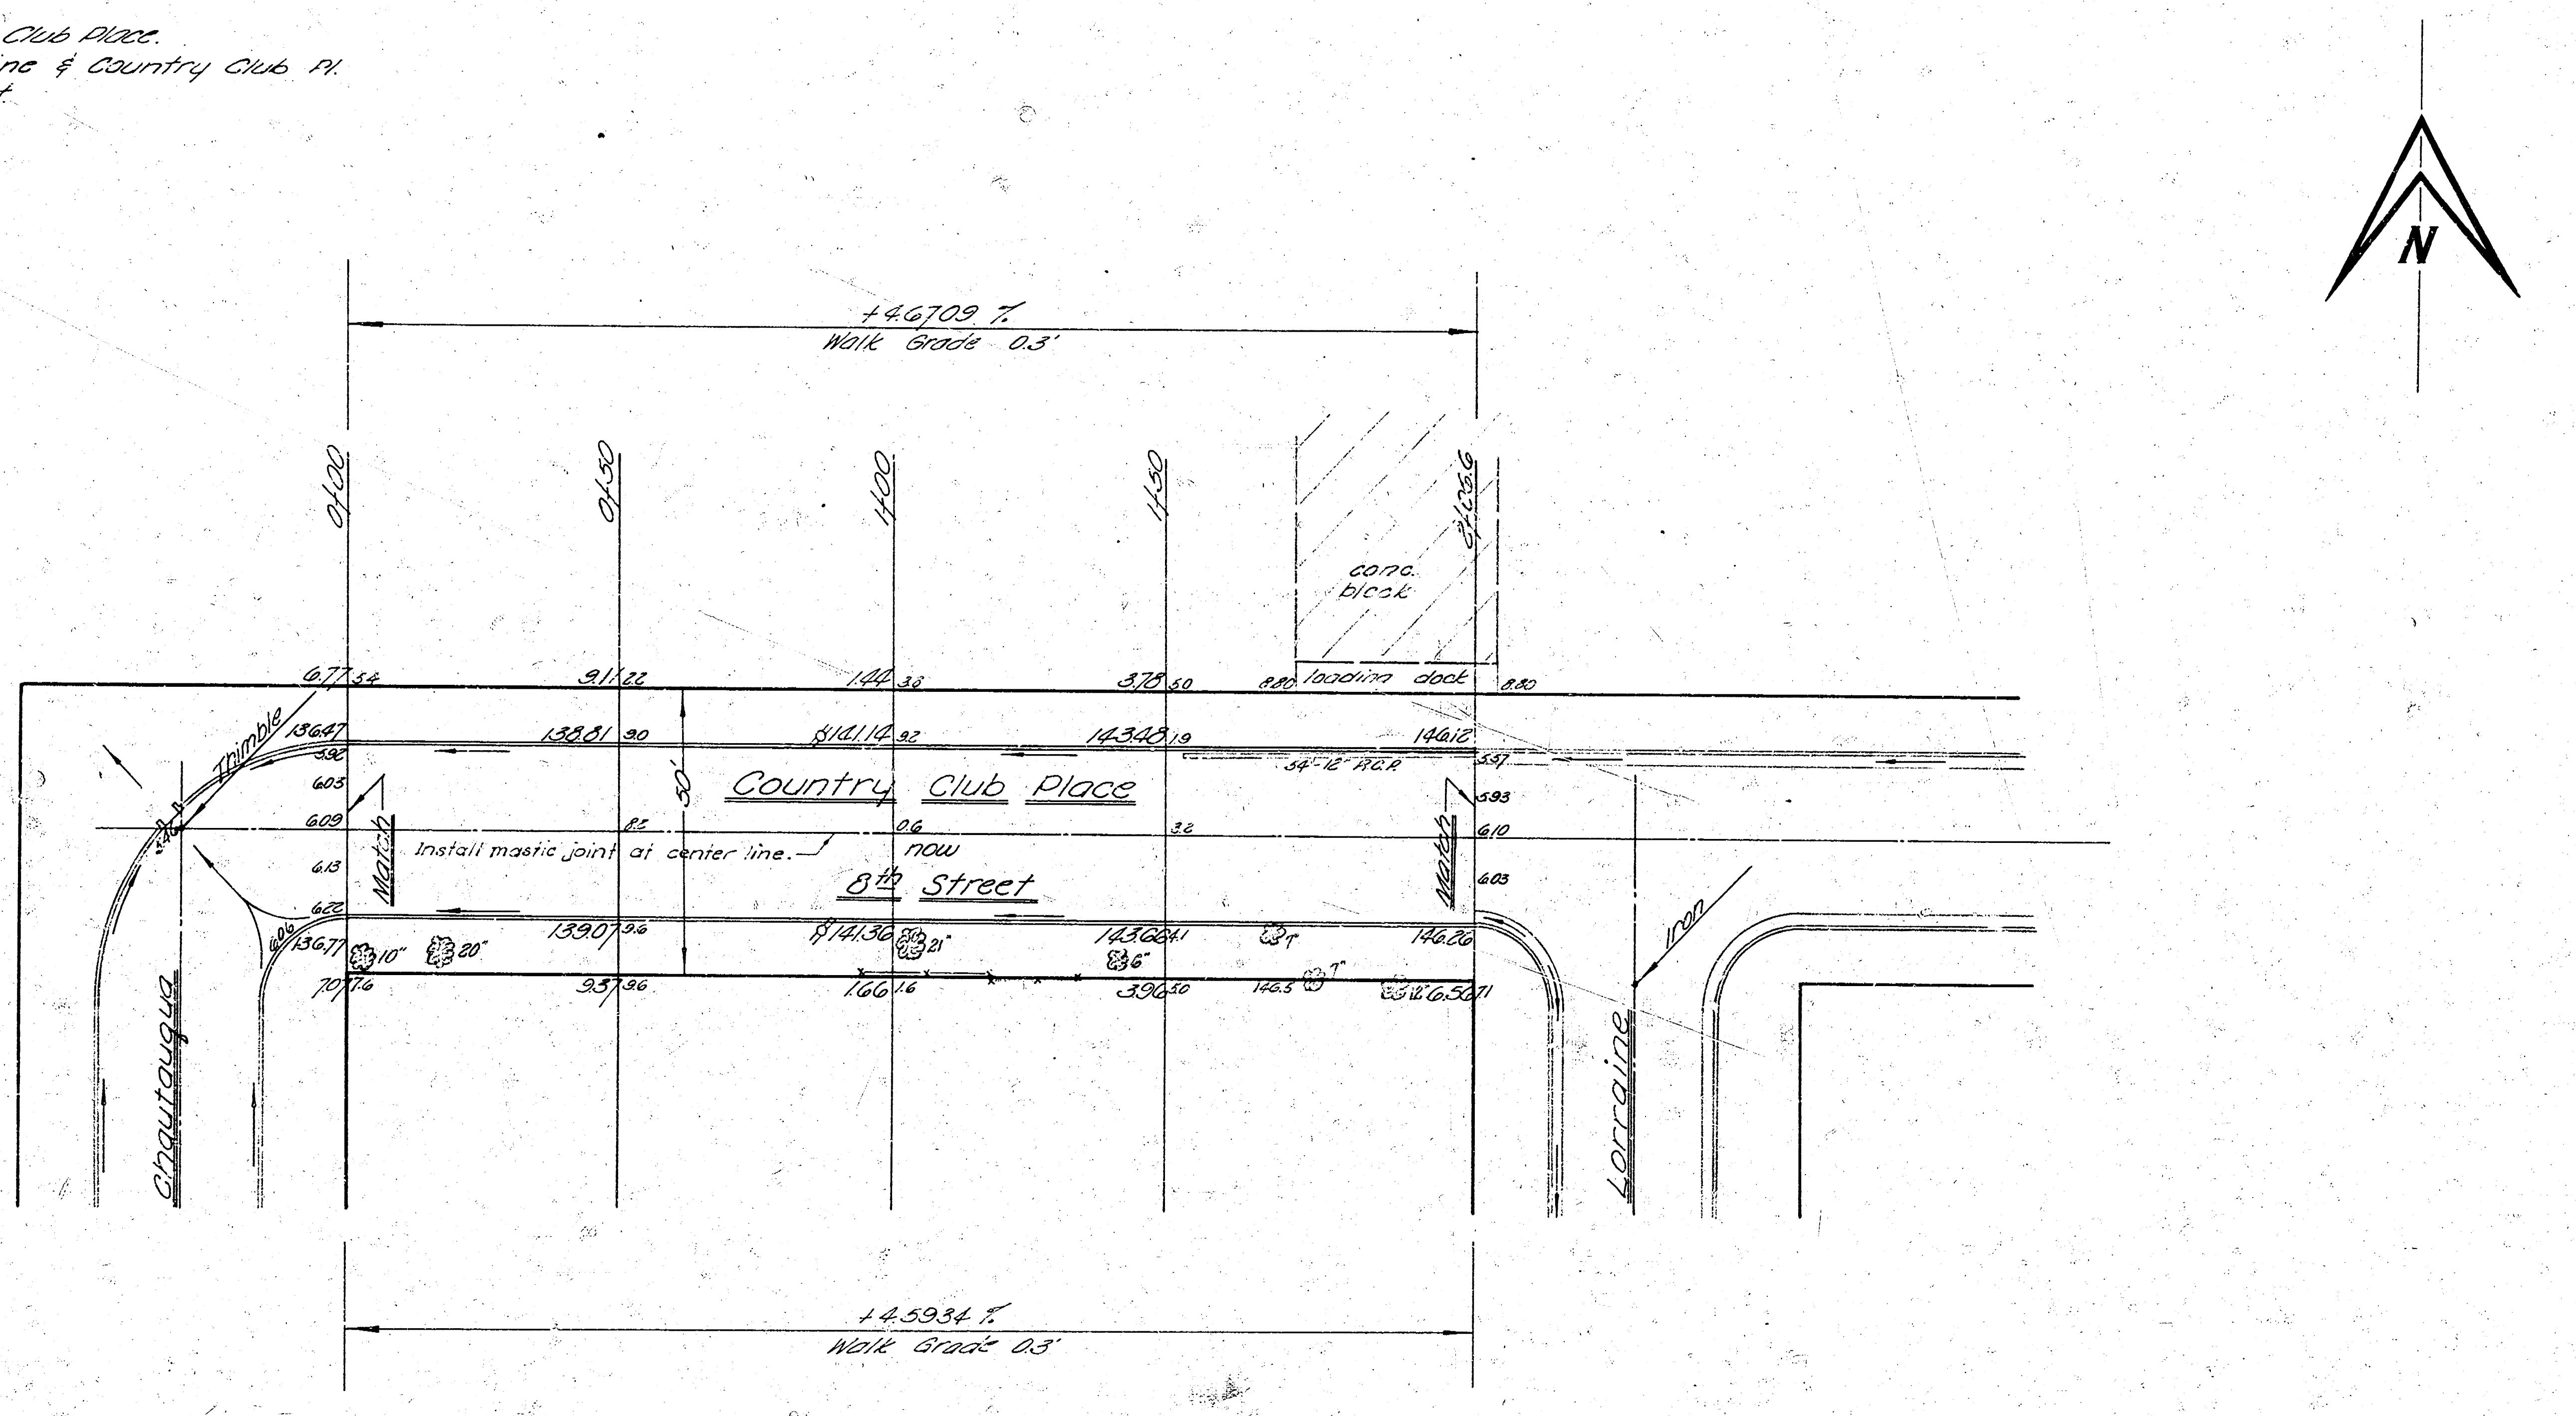

Excavation	Comp. Fill
176.2	39.1
17.6	3.9
193.8	43.0

JAMES H. TAINTER 2012

JOHN H. EPPERSON 531

B.E. SMITH 436

8th Street

E.L. Chautauqua ~ W.L. Lorraine

30' Conc. & Cb.

City of Wichita, Kansas
B.E. Smith City Engineer
Date: APRIL 1962, Proj. No. C11-39

Survey C.H.M. Bk 137
Plan J.J. 10-24-61
Date
Checked