


NINTH STREET


W.L. MINNESOTA AVE. TO E.L. GROVE ST.

R. W. Linn City Engineer

PROJECT NO. (DAKM5 70049)

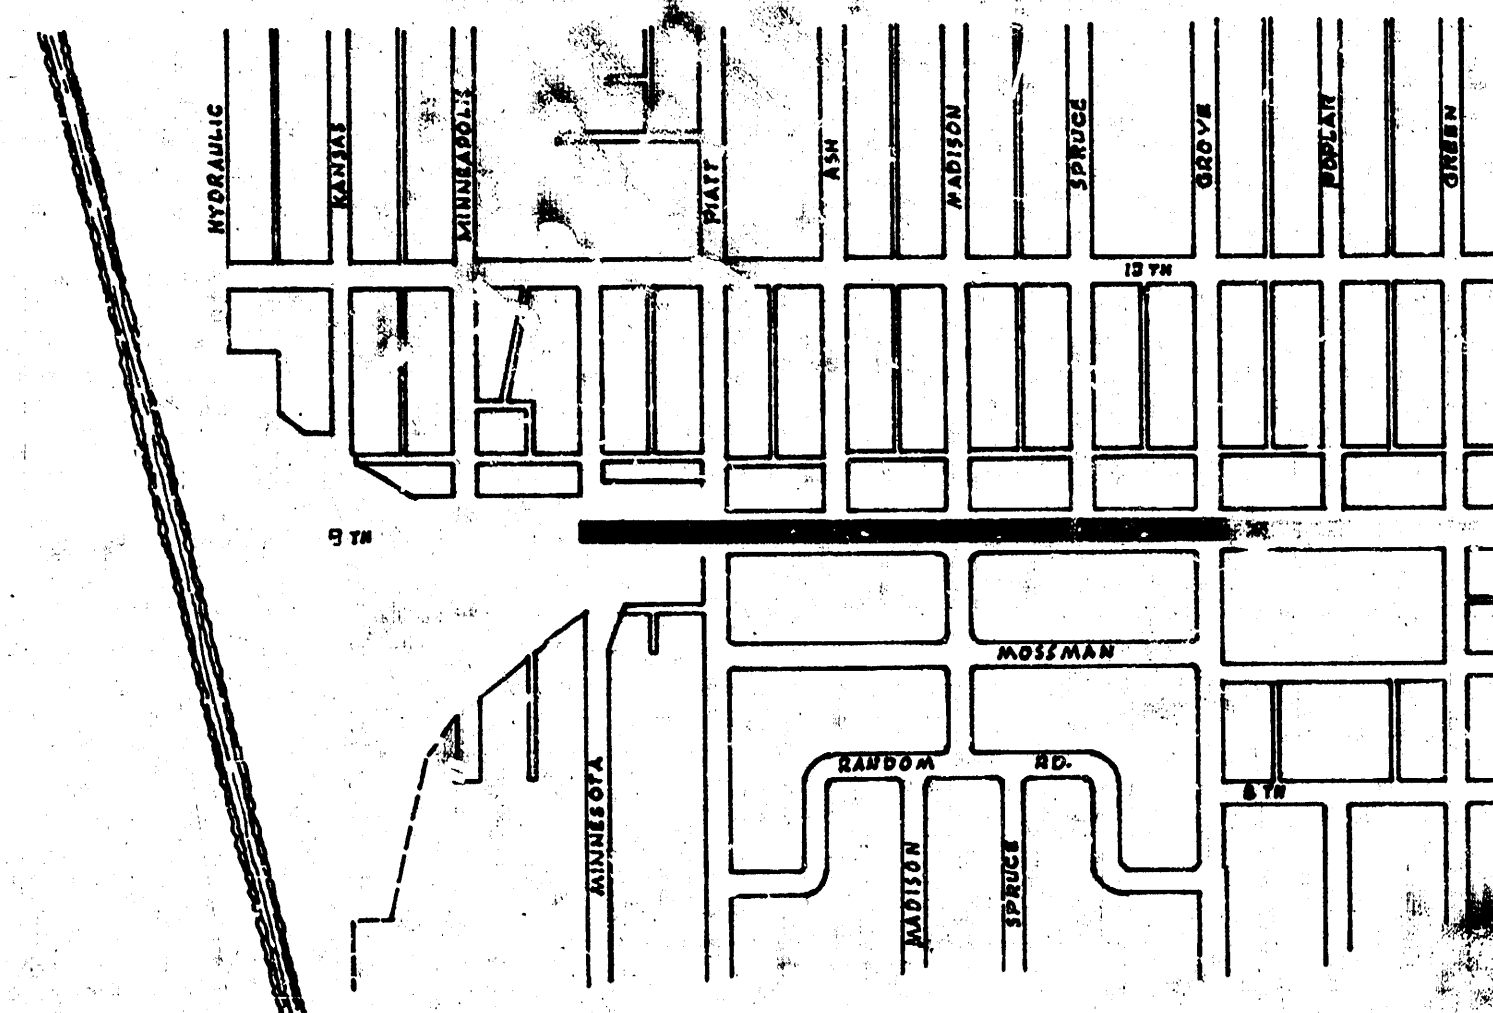



NOTE: NINTH STREET TRAFFIC TO BE CARRIED
THROUGH CONSTRUCTION.

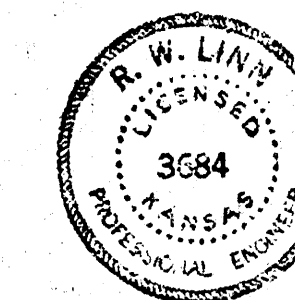


ASPHALTIC CONCRETE (Overlay)
WIDEN TO (49') & CURB & GUTTER
JULY 1971


1/8

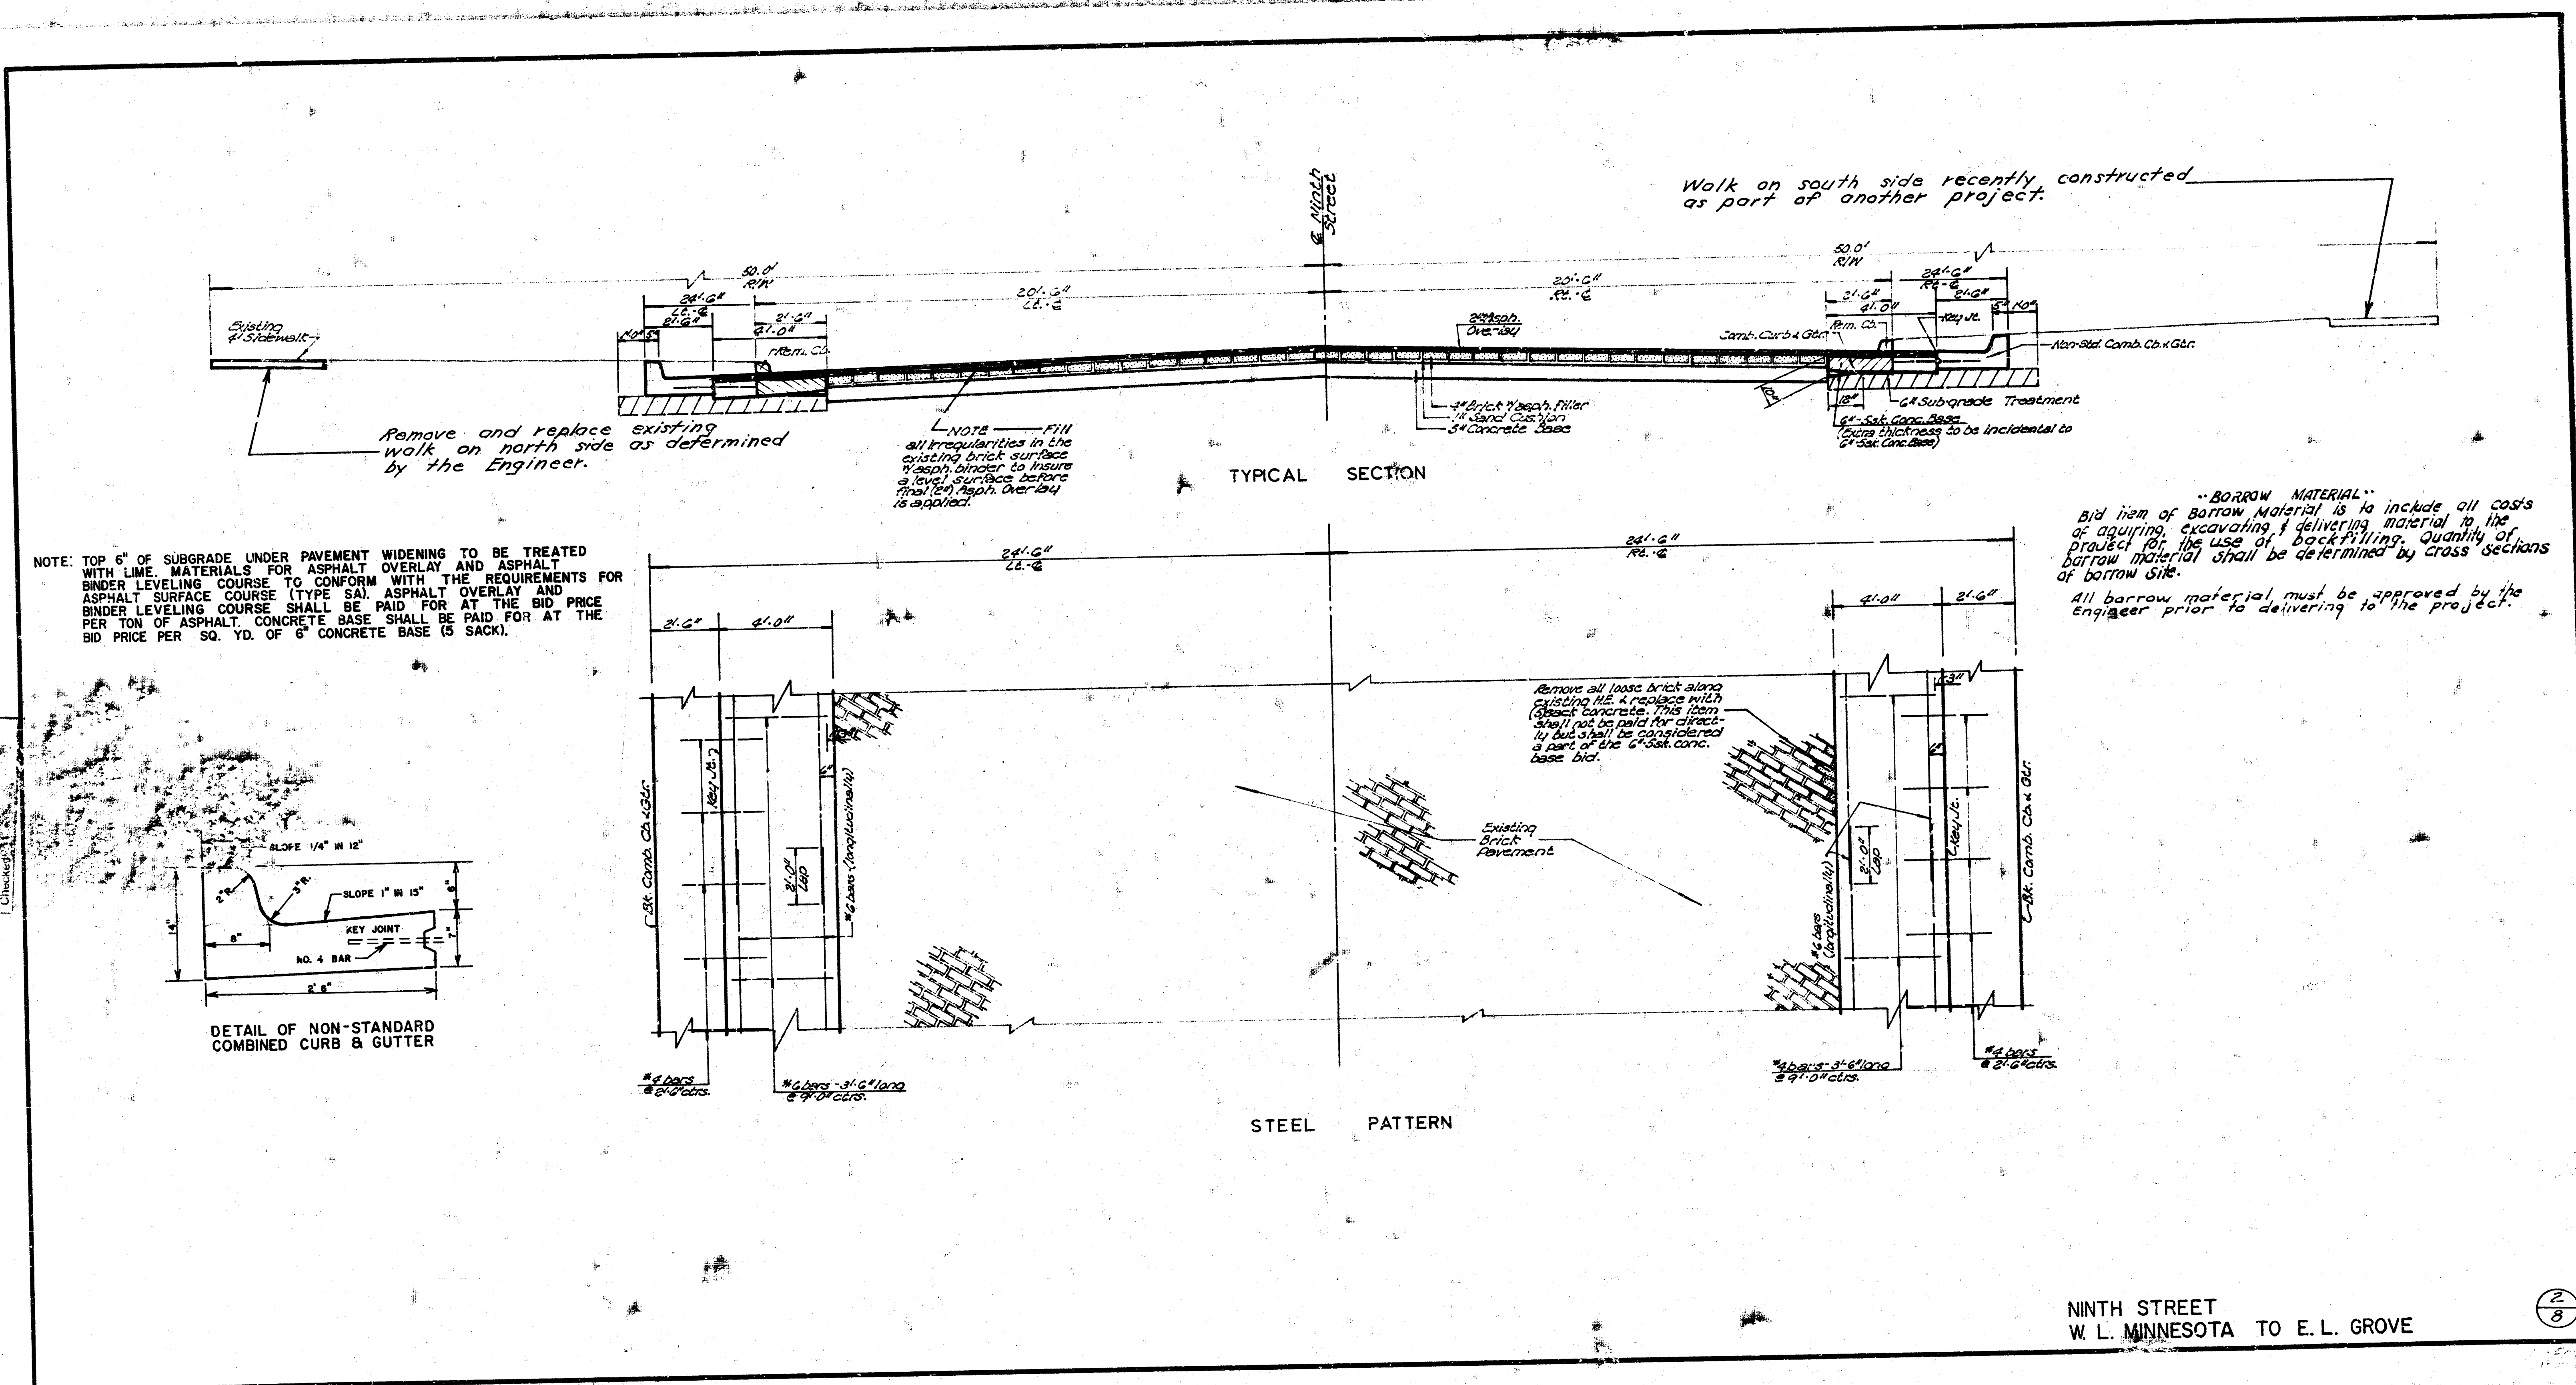

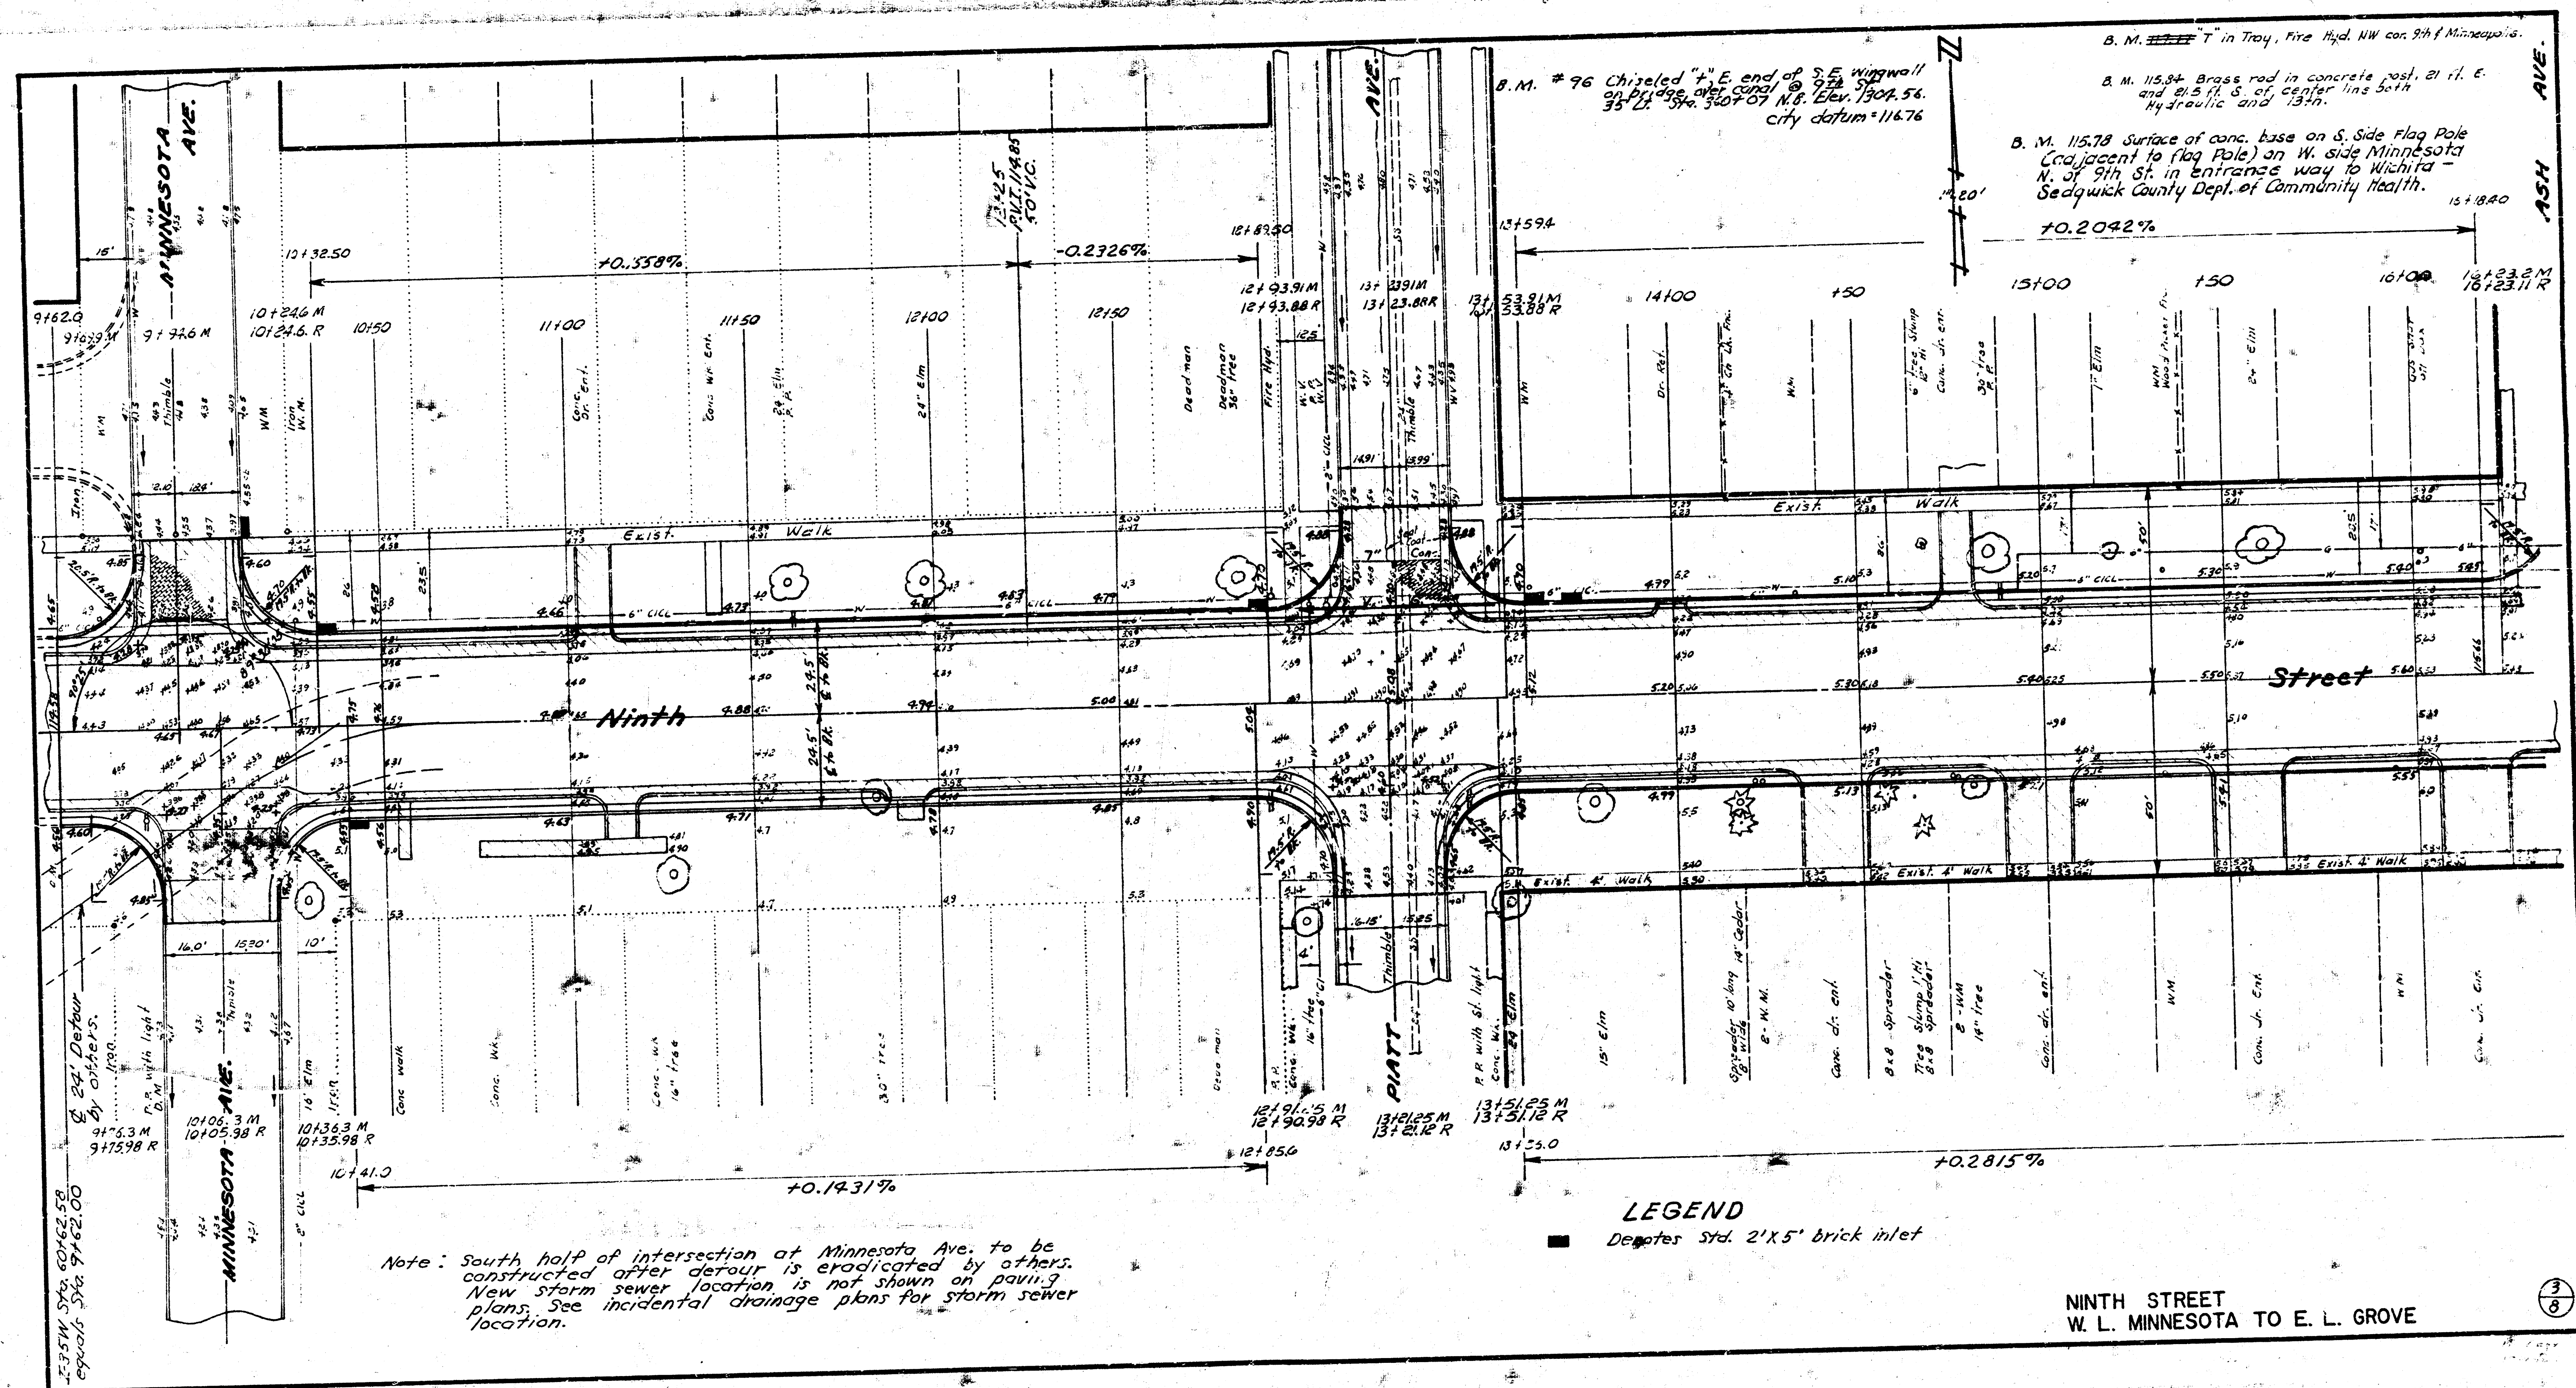


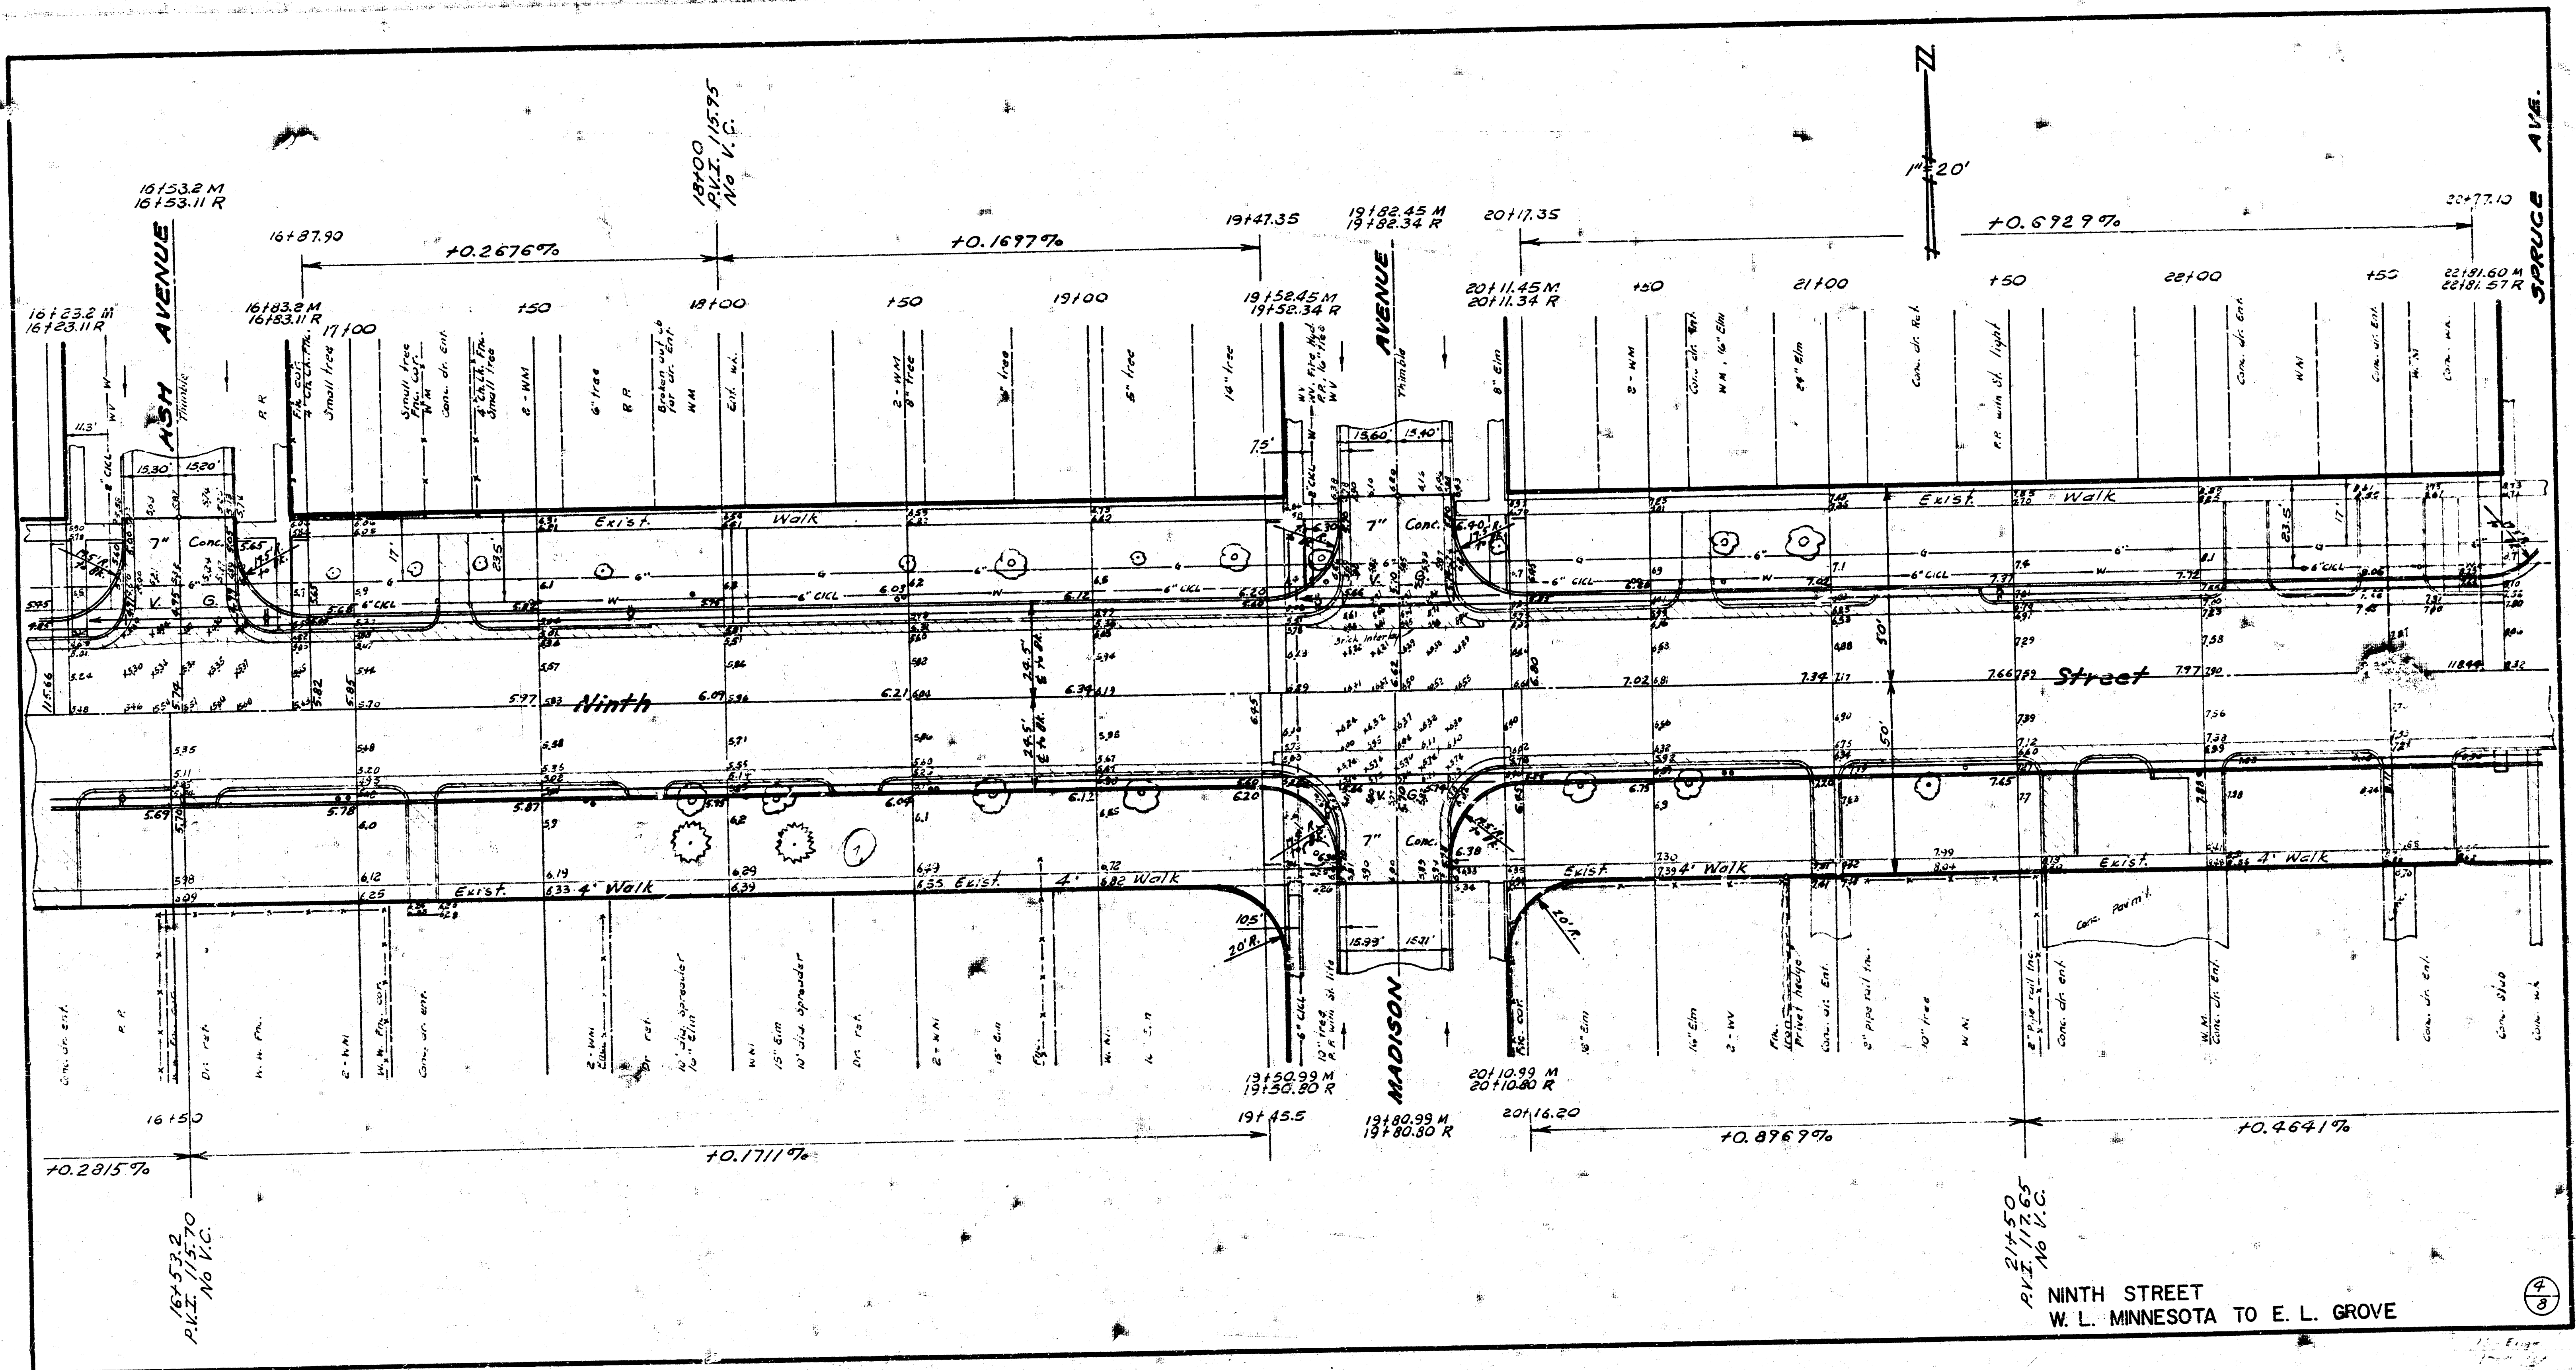

B. M. 120.71 "T" in Troy Fire Hyd. N. W. cor. 9th & Spruce.

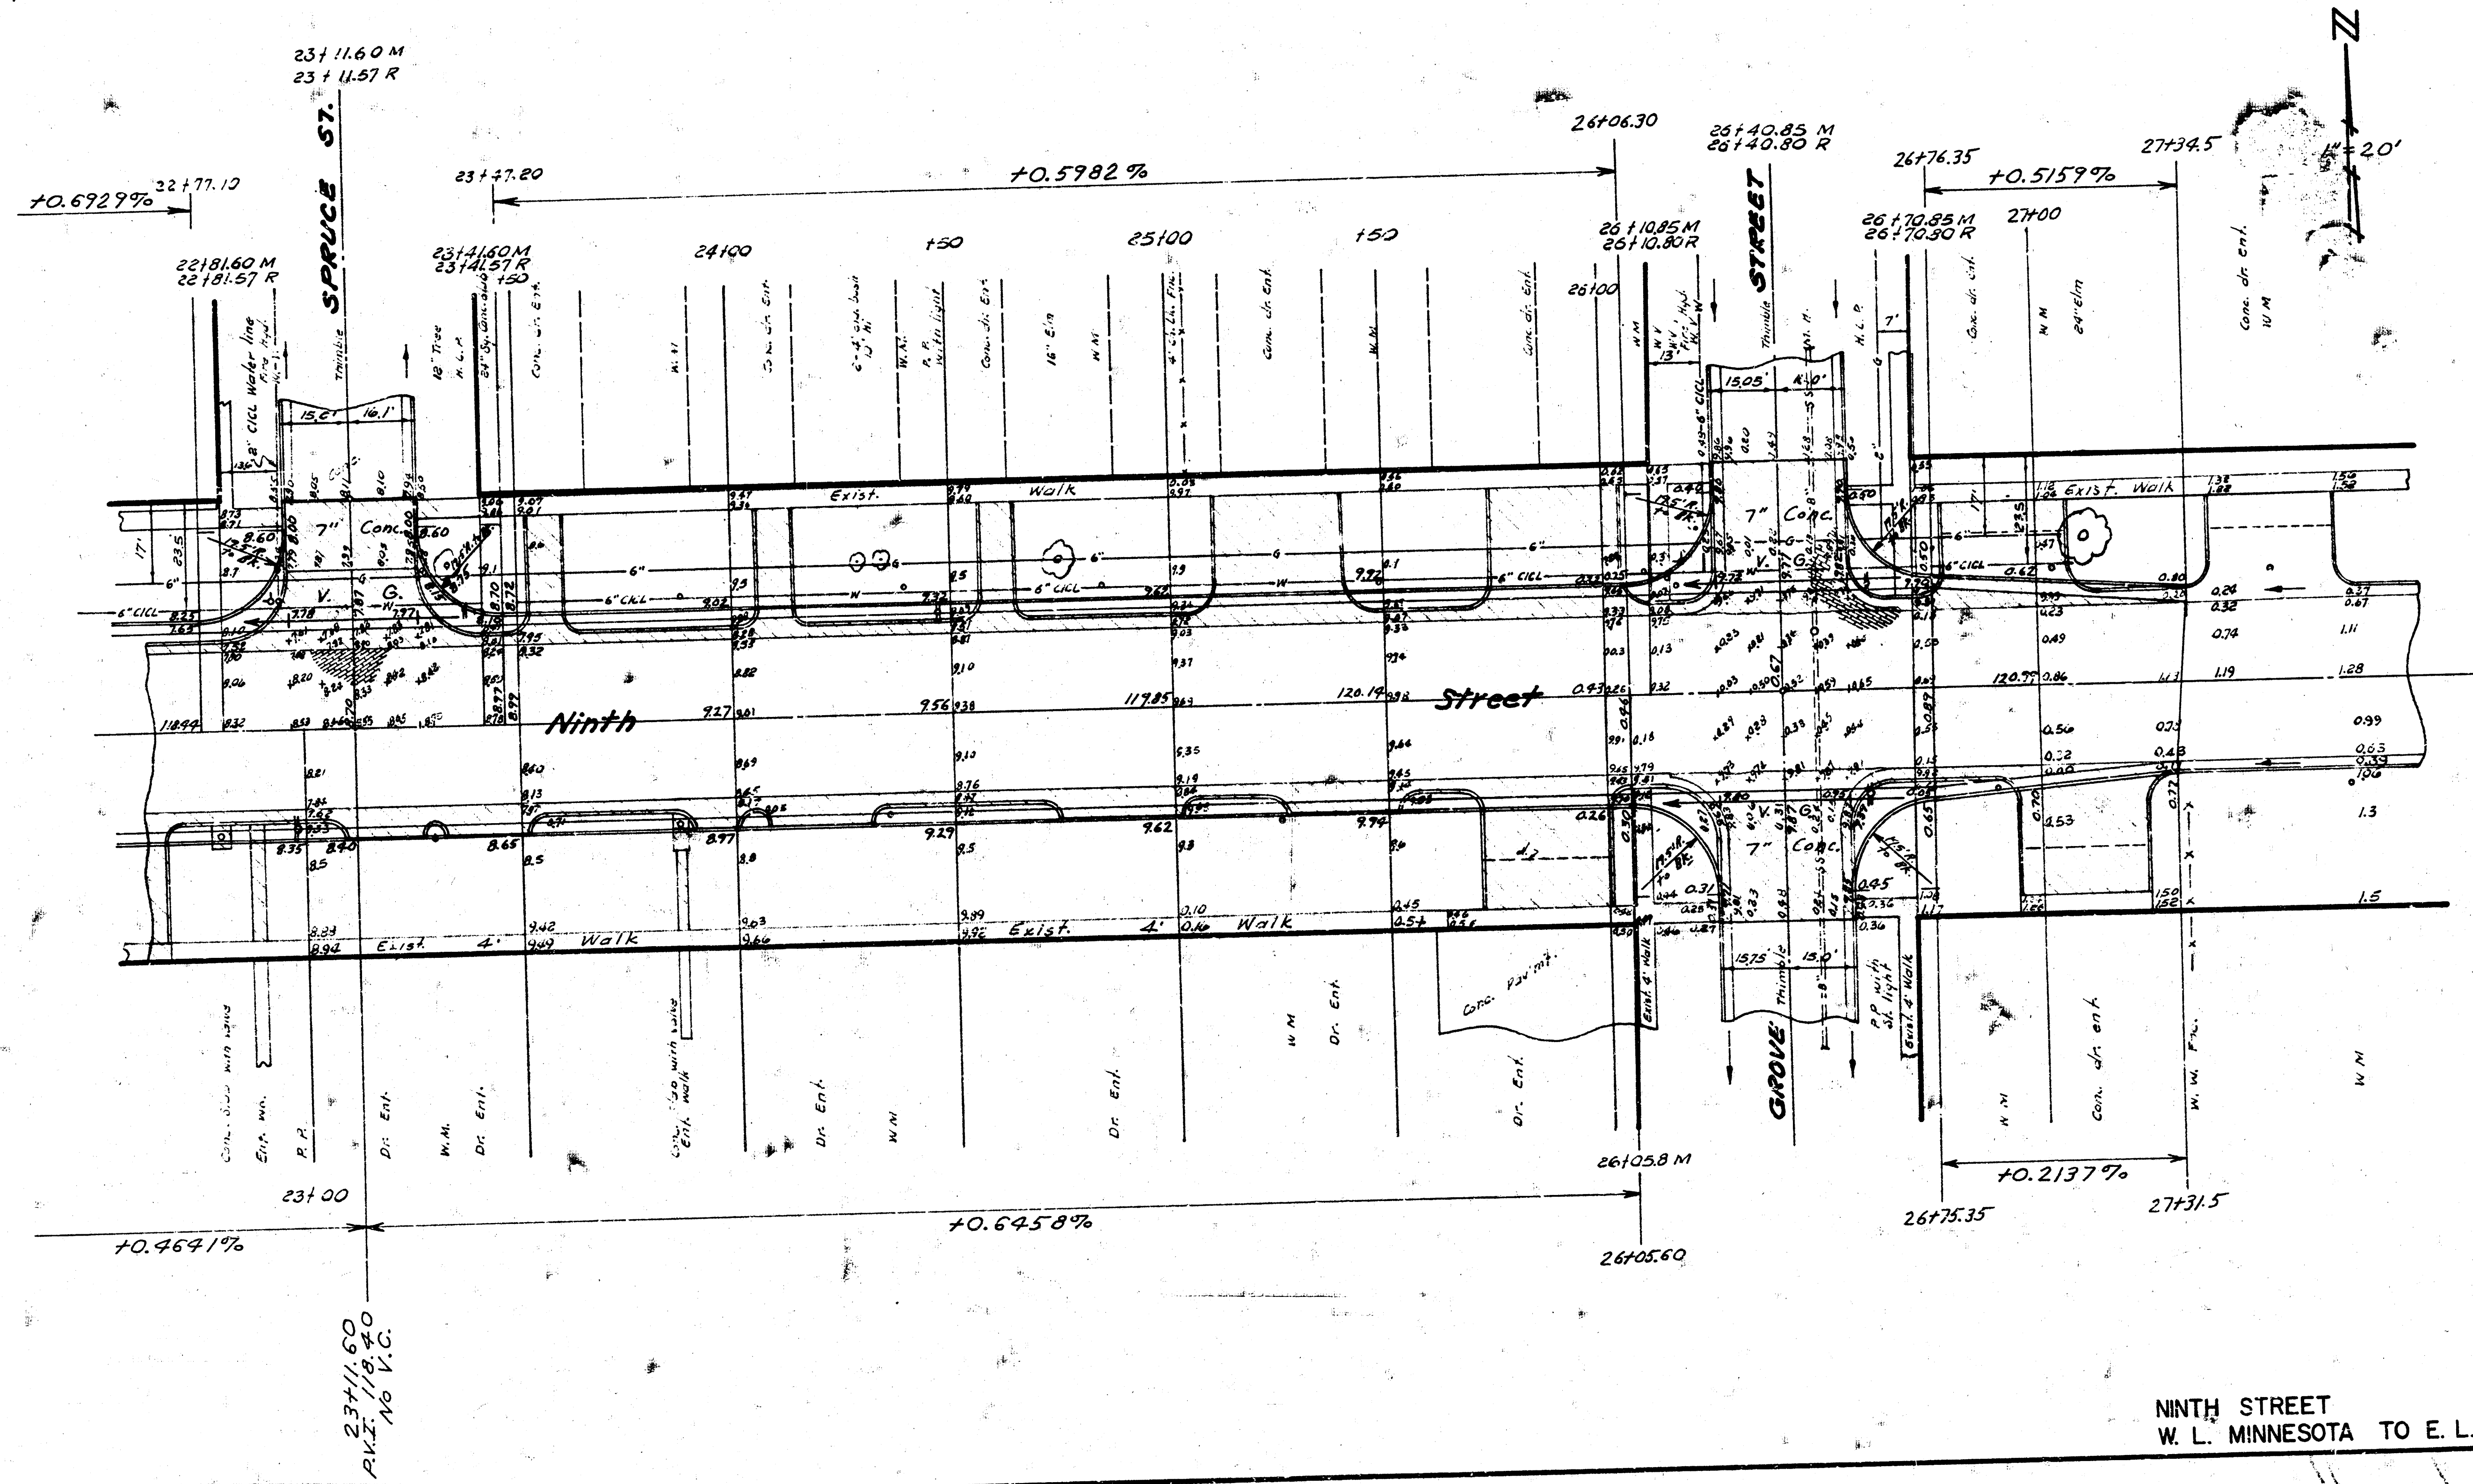

NINTH STREET
W. L. MINNESOTA TO E. L. GROVE

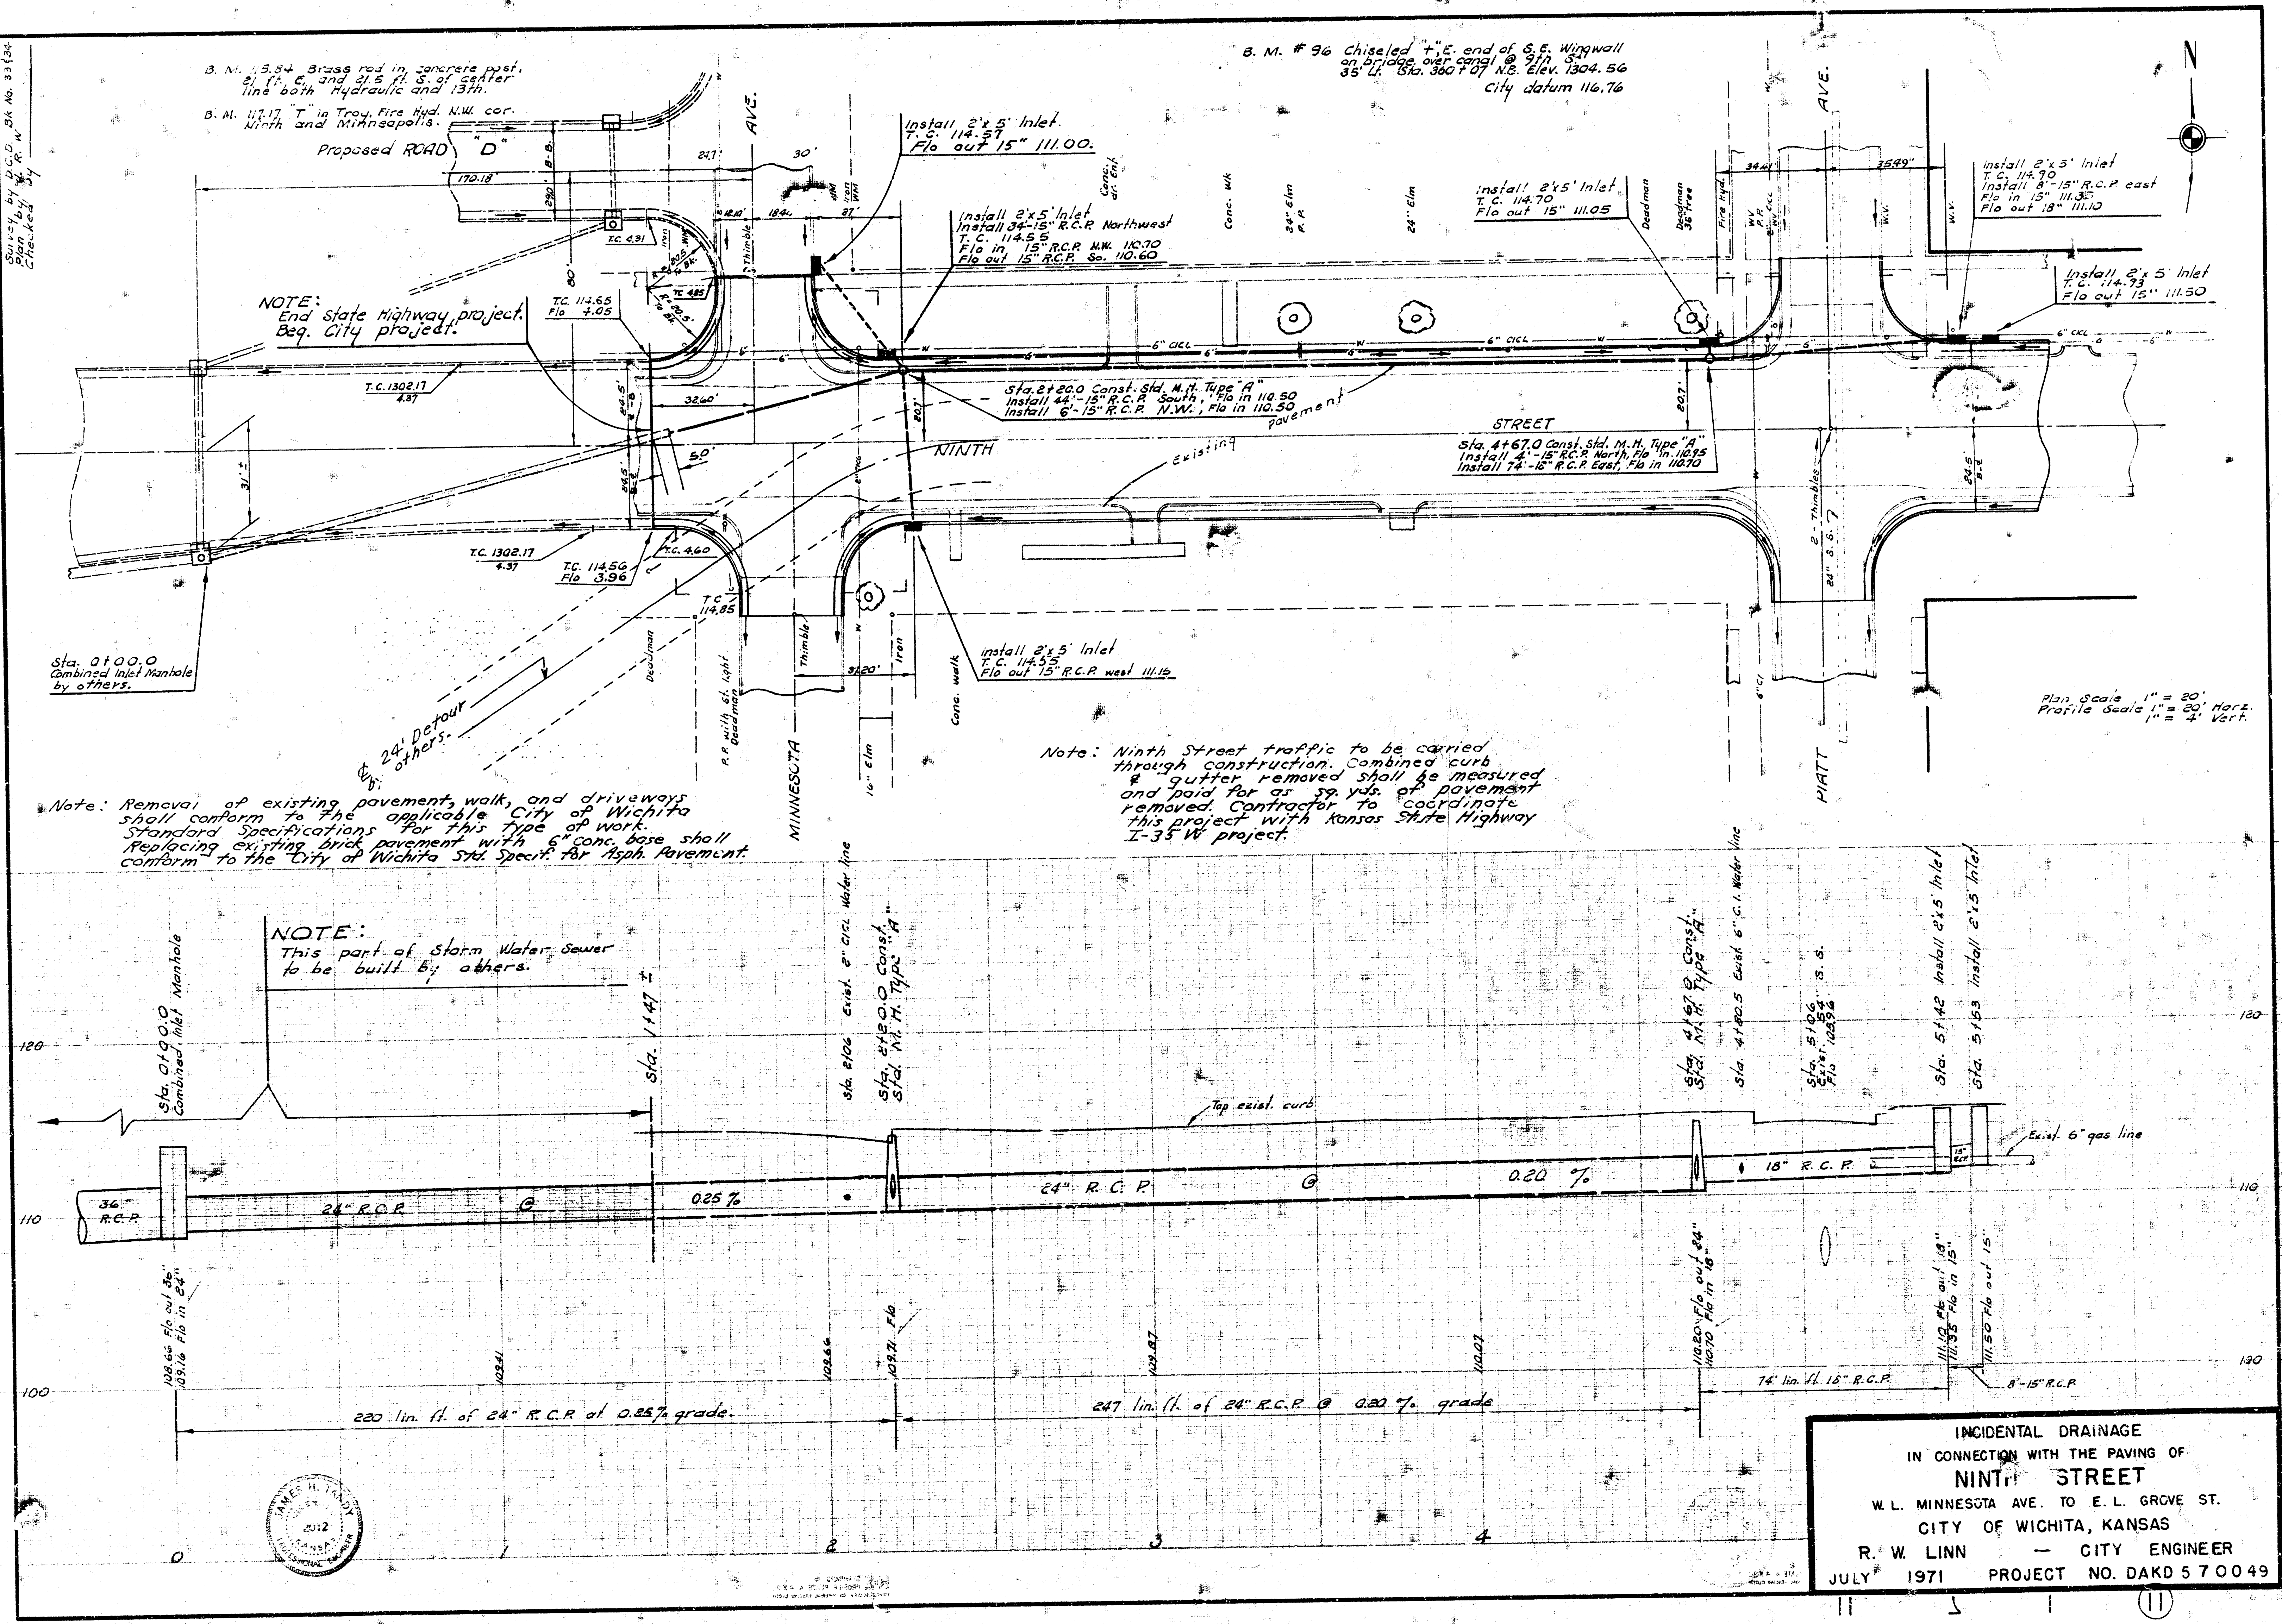

INCIDENTAL DRAINAGE
IN CONNECTION WITH THE PAVING OF
NINTH STREET
W. L. MINNESOTA AVE. TO E. L. GROVE ST.
CITY OF WICHITA, KANSAS
R. W. LINN — CITY ENGINEER
JULY 1971 PROJECT NO. DAKD 570049