


NINTH STREET


W.L. MINNESOTA AVE. TO E.L. GROVE ST.

R. W. Linn City Engineer

PROJECT NO. (DAKM5 70049)

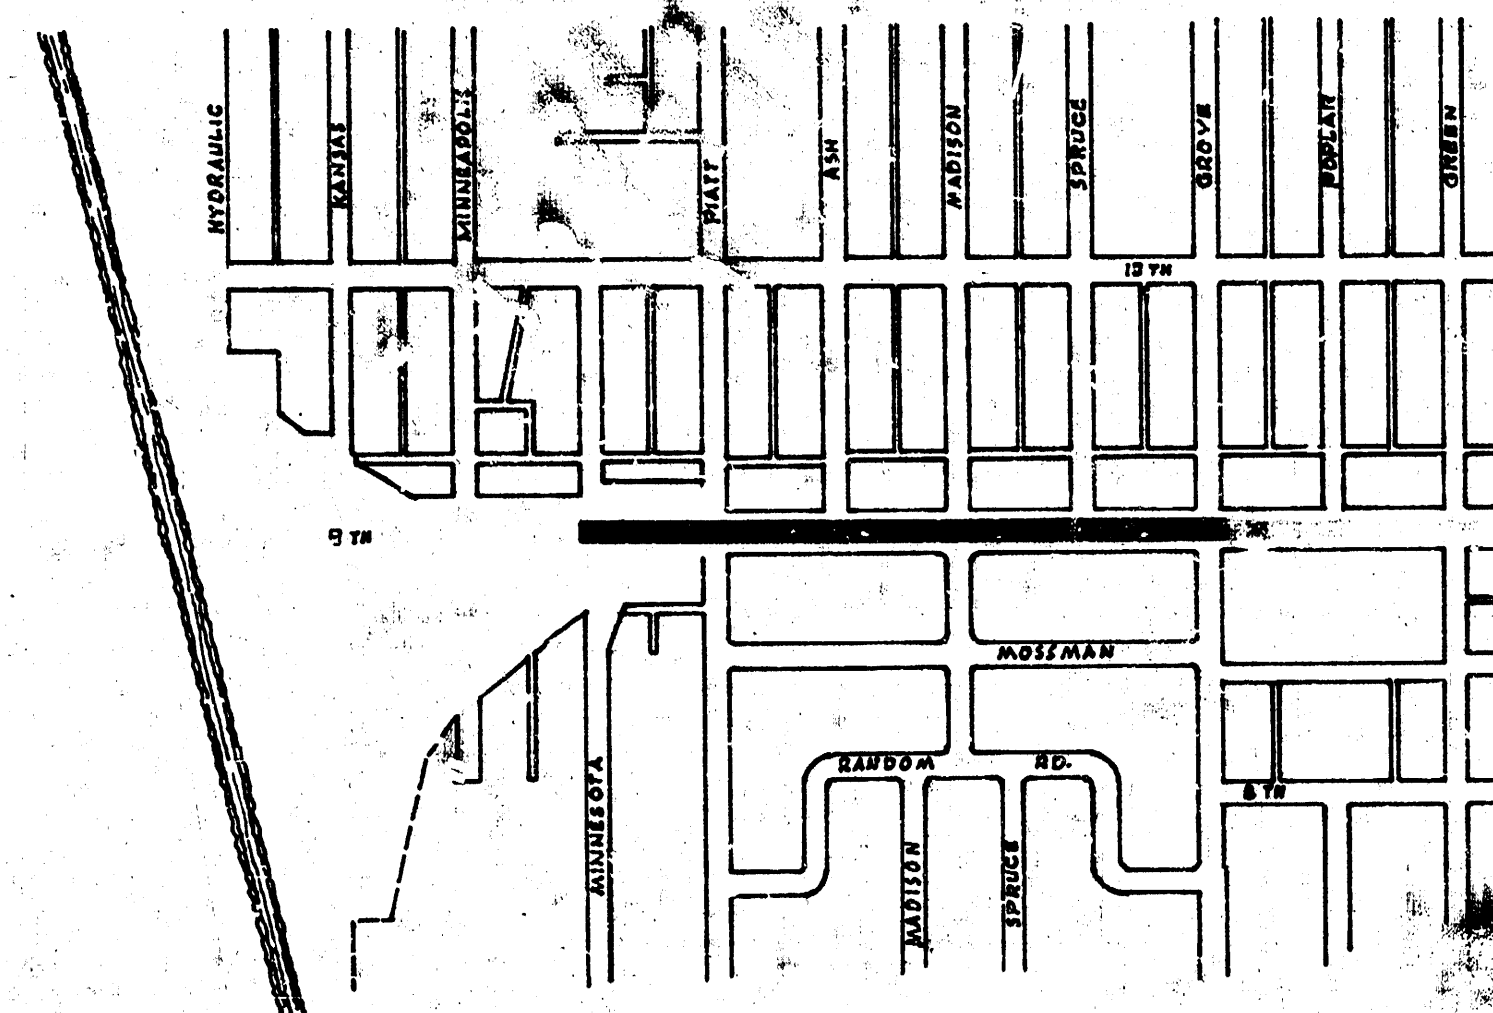



NOTE: NINTH STREET TRAFFIC TO BE CARRIED
THROUGH CONSTRUCTION.

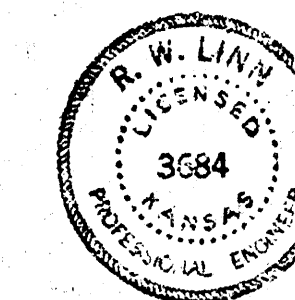


ASPHALTIC CONCRETE (Overlay)
WIDEN TO (49') & CURB & GUTTER
JULY 1971

1/8

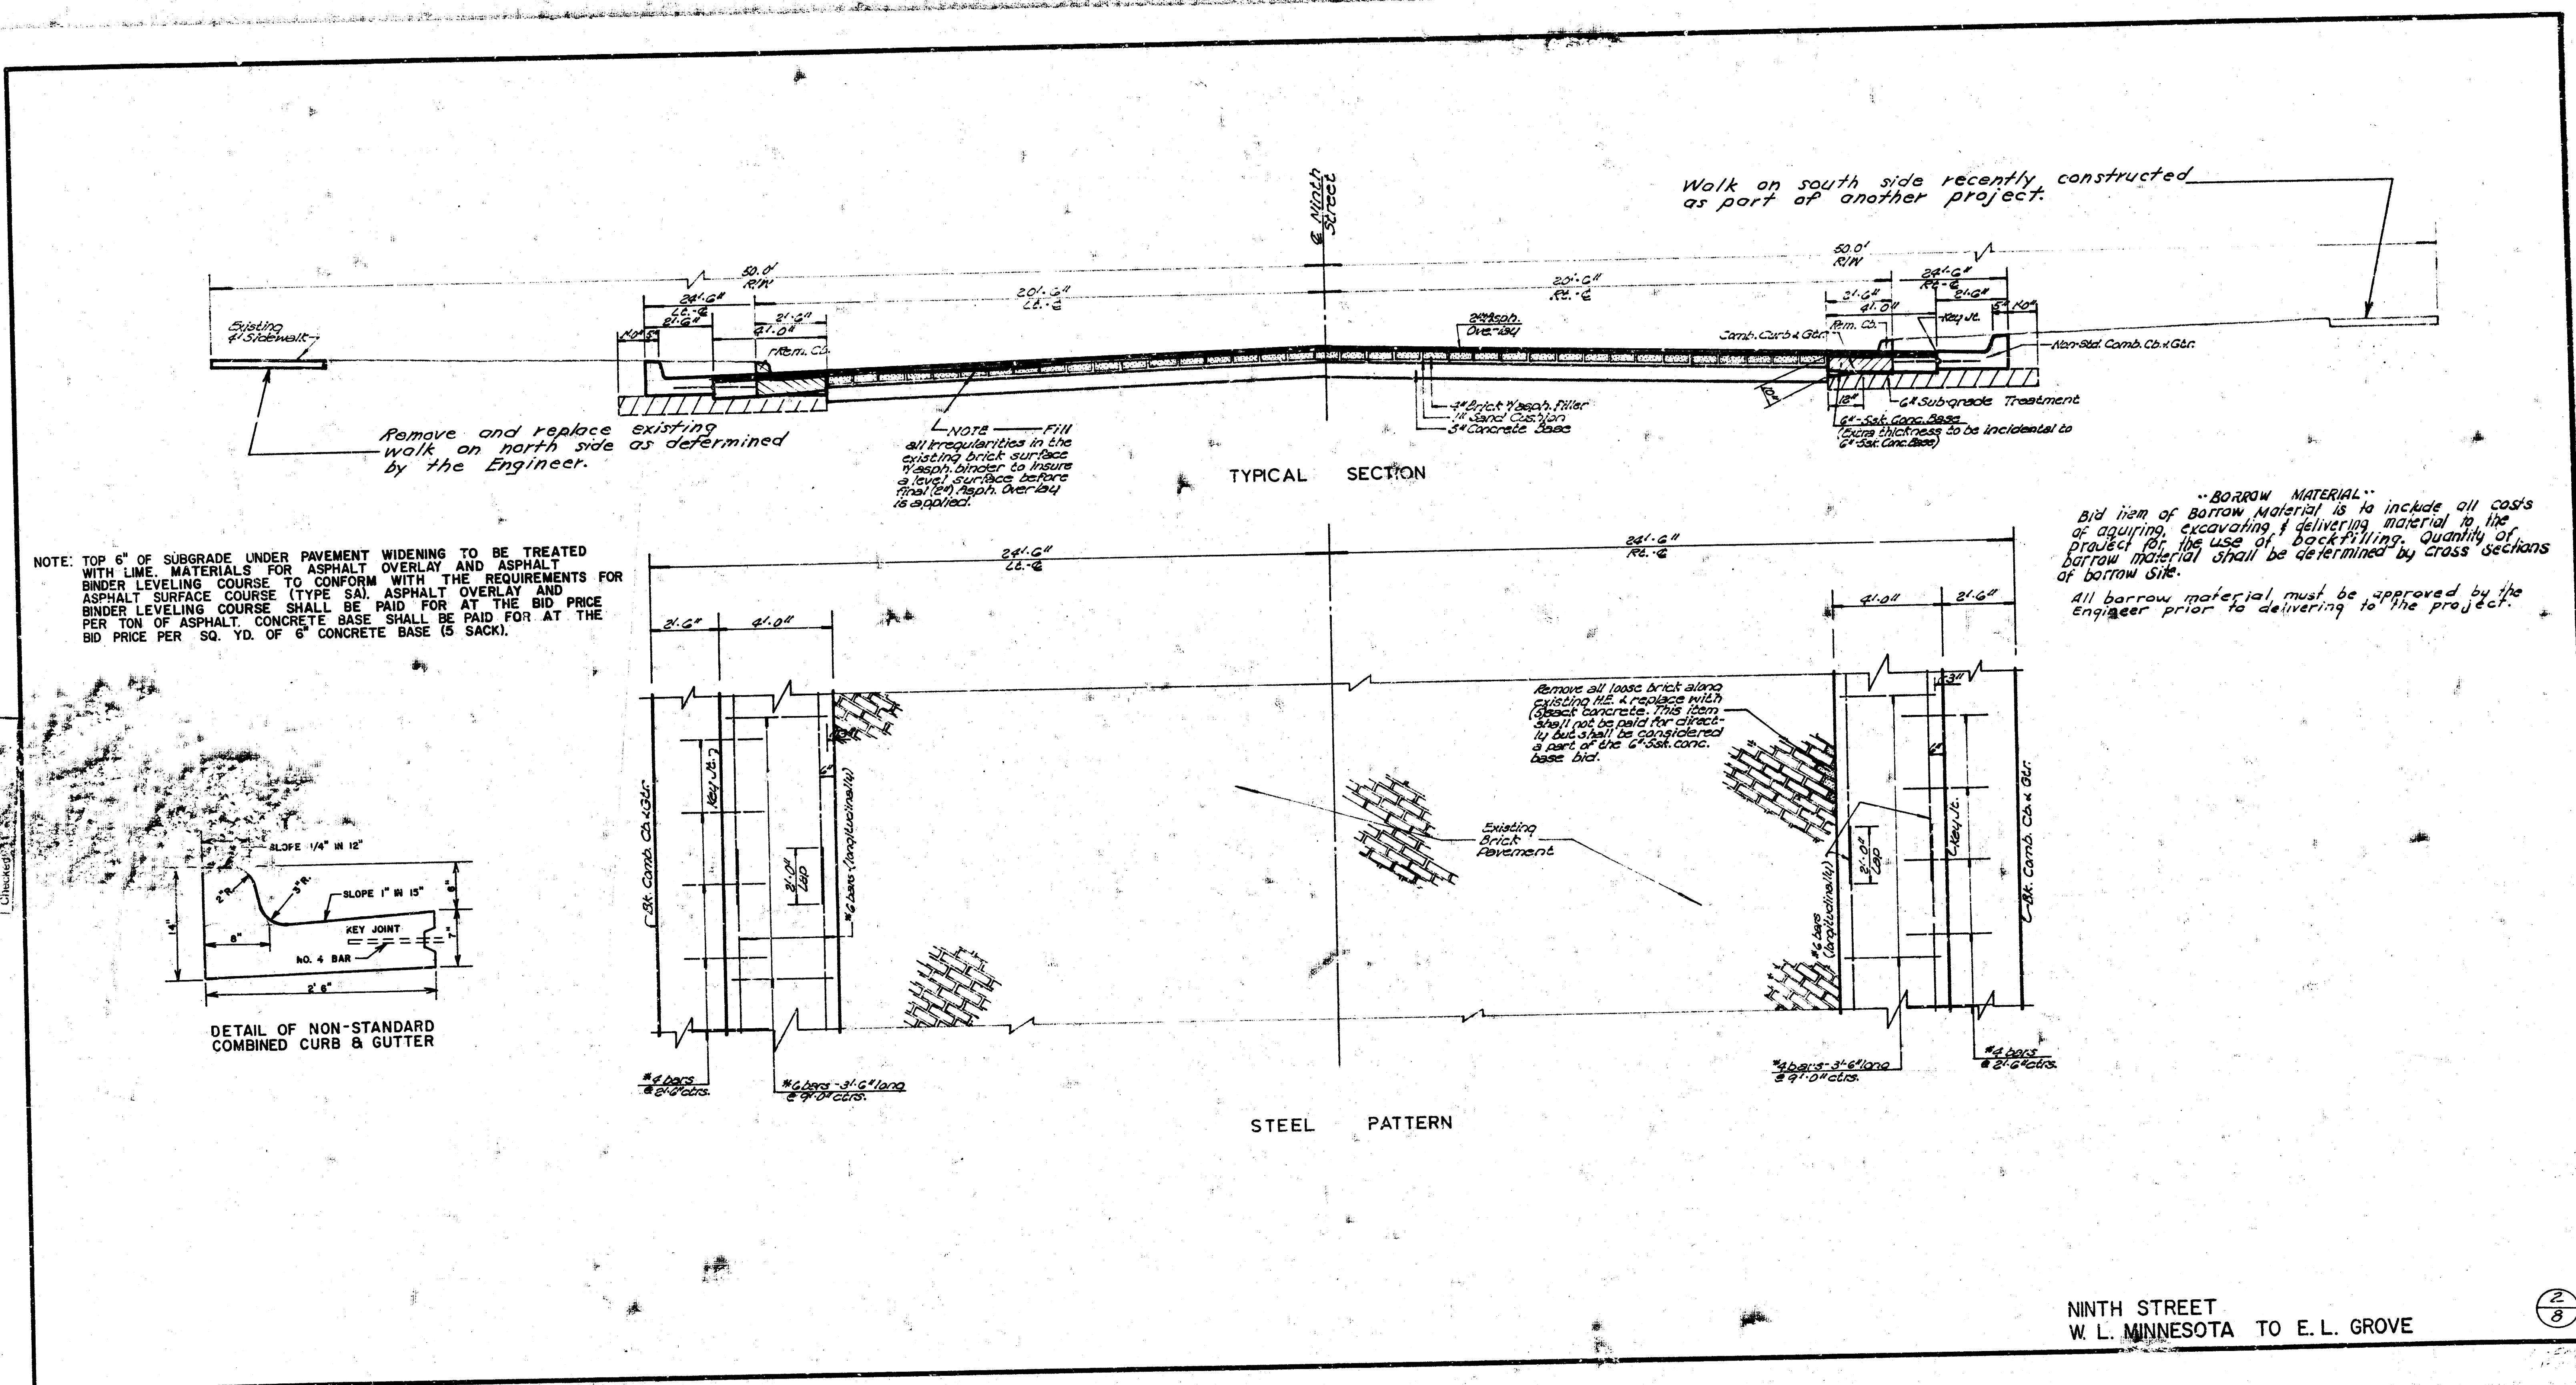

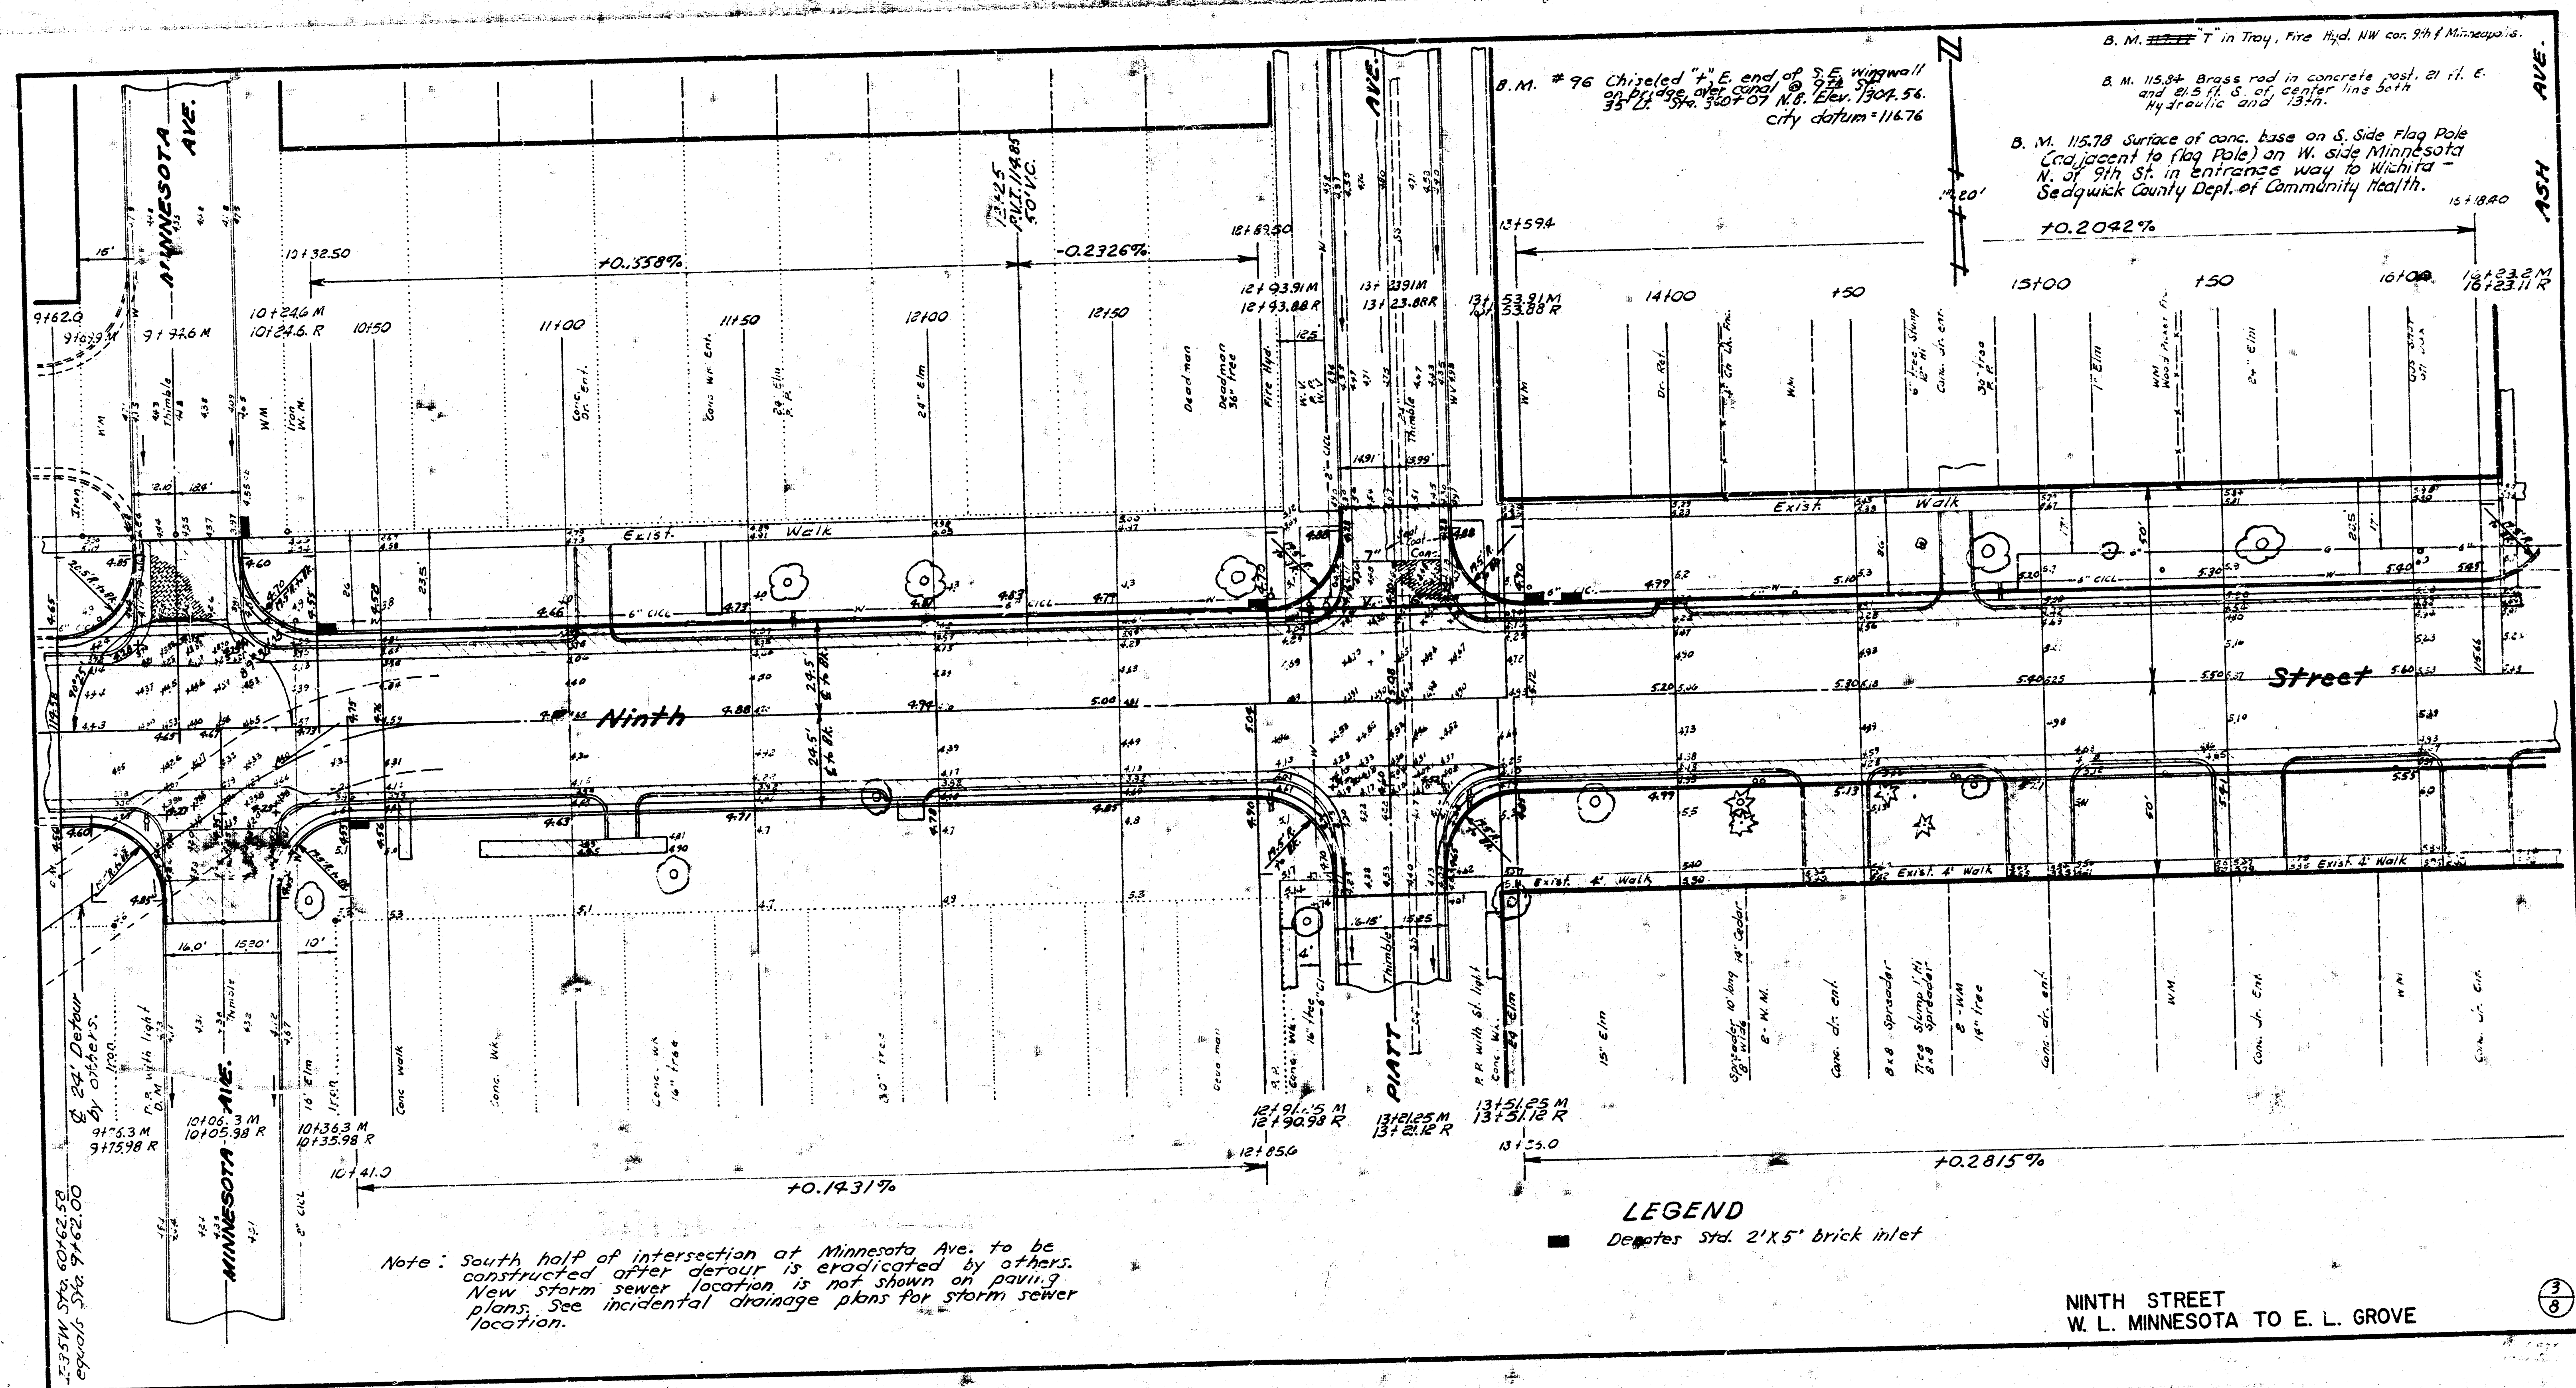

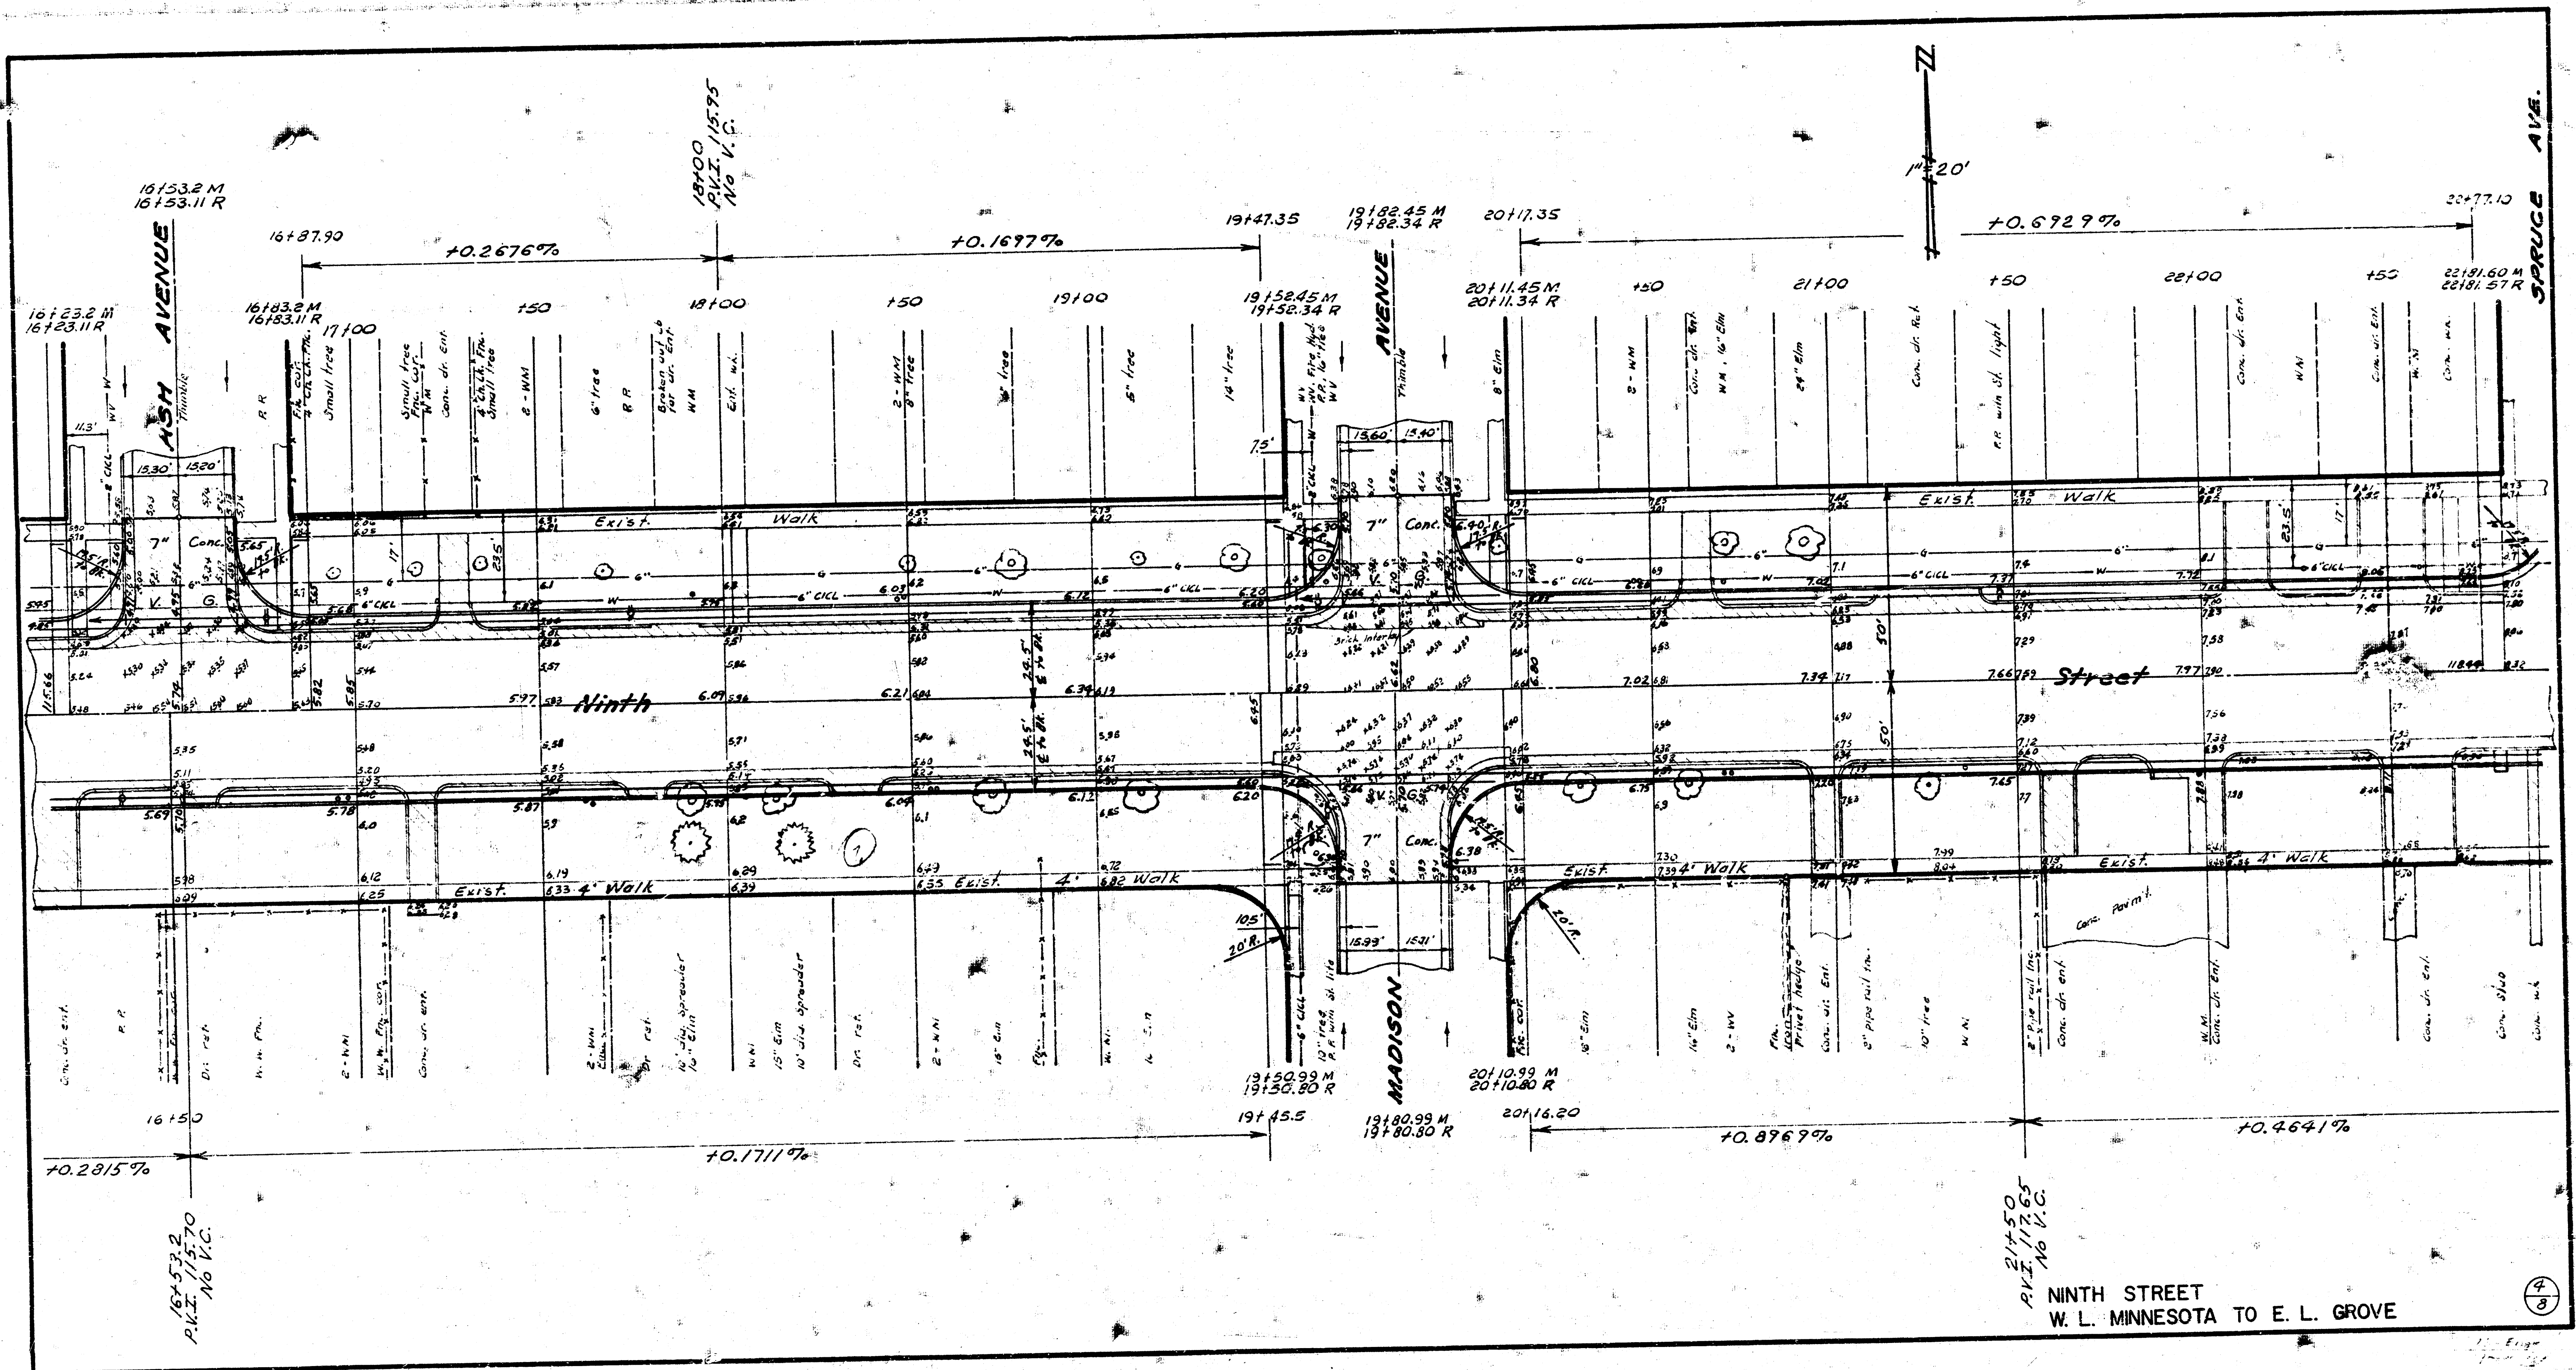

B. M. 120.71 "T" in Troy Fire Hyd. N. W. cor. 9th & Spruce.



