B.M. 1419.85 N.E. Cor. N. Bridge Post N.E. Cor. 9th & Hillside

Scale 1"=20'

NOTE: DO NOT REMOVE ANY OF THE TREES NOT IN THE ALLEYS UNLESS IT IS NECESSARY.

NINTH ST.

HILLSIDE

VASSAR

Detail 3a T 7/1967

NOTE— Chain E on 8. City

CONCRETE HEADER DETAIL
Not To Scale

NOTE:

B. E. SMITH LICENSED KANSAS 436 PROFESSIONAL ENGINEER

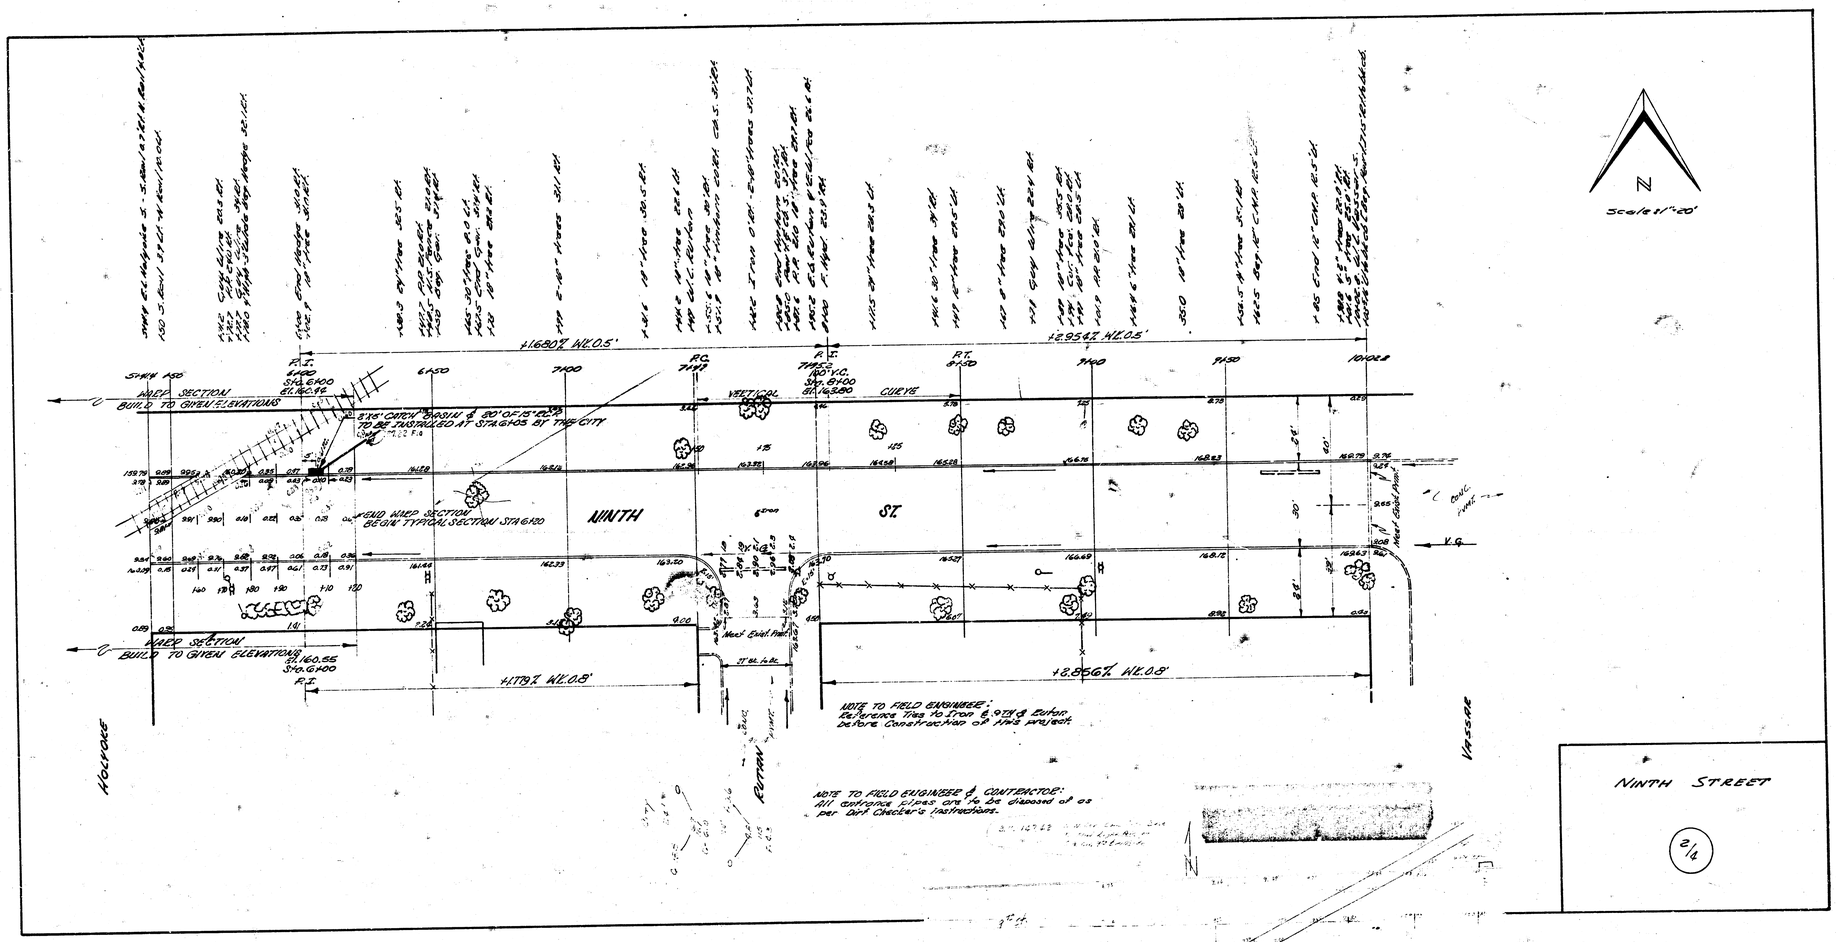
1/4

NINTH STREET

E.L. Hillside to W.L. Vassar
30' Conc. & C.B.

City of Wichita, Kans.

B.E. Smith City Engineer
Aug. 1953 Proj. No. C13-111


CURVE
VERTICAL
STA. 6+50
STA. 7+00
STA. 7+50
STA. 8+00
STA. 8+50
STA. 9+00
STA. 9+50
STA. 10+00.8
BEGIN TYPICAL SECTION STA 6+20
NINTH
ST.
Match Exist. Pvmt.
VASSAR
NOTE TO FIELD ENGINEER:
NOTE TO FIELD ENGINEER & CONTRACTOR:
All entrance slopes are to be disposed of as per Dirt Checker's instructions.
N
Scale: 1"=20'
NINTH STREET
2/4