


1941
9TH ST. - E.L. CRESTWAY TO W.L. OLIVER

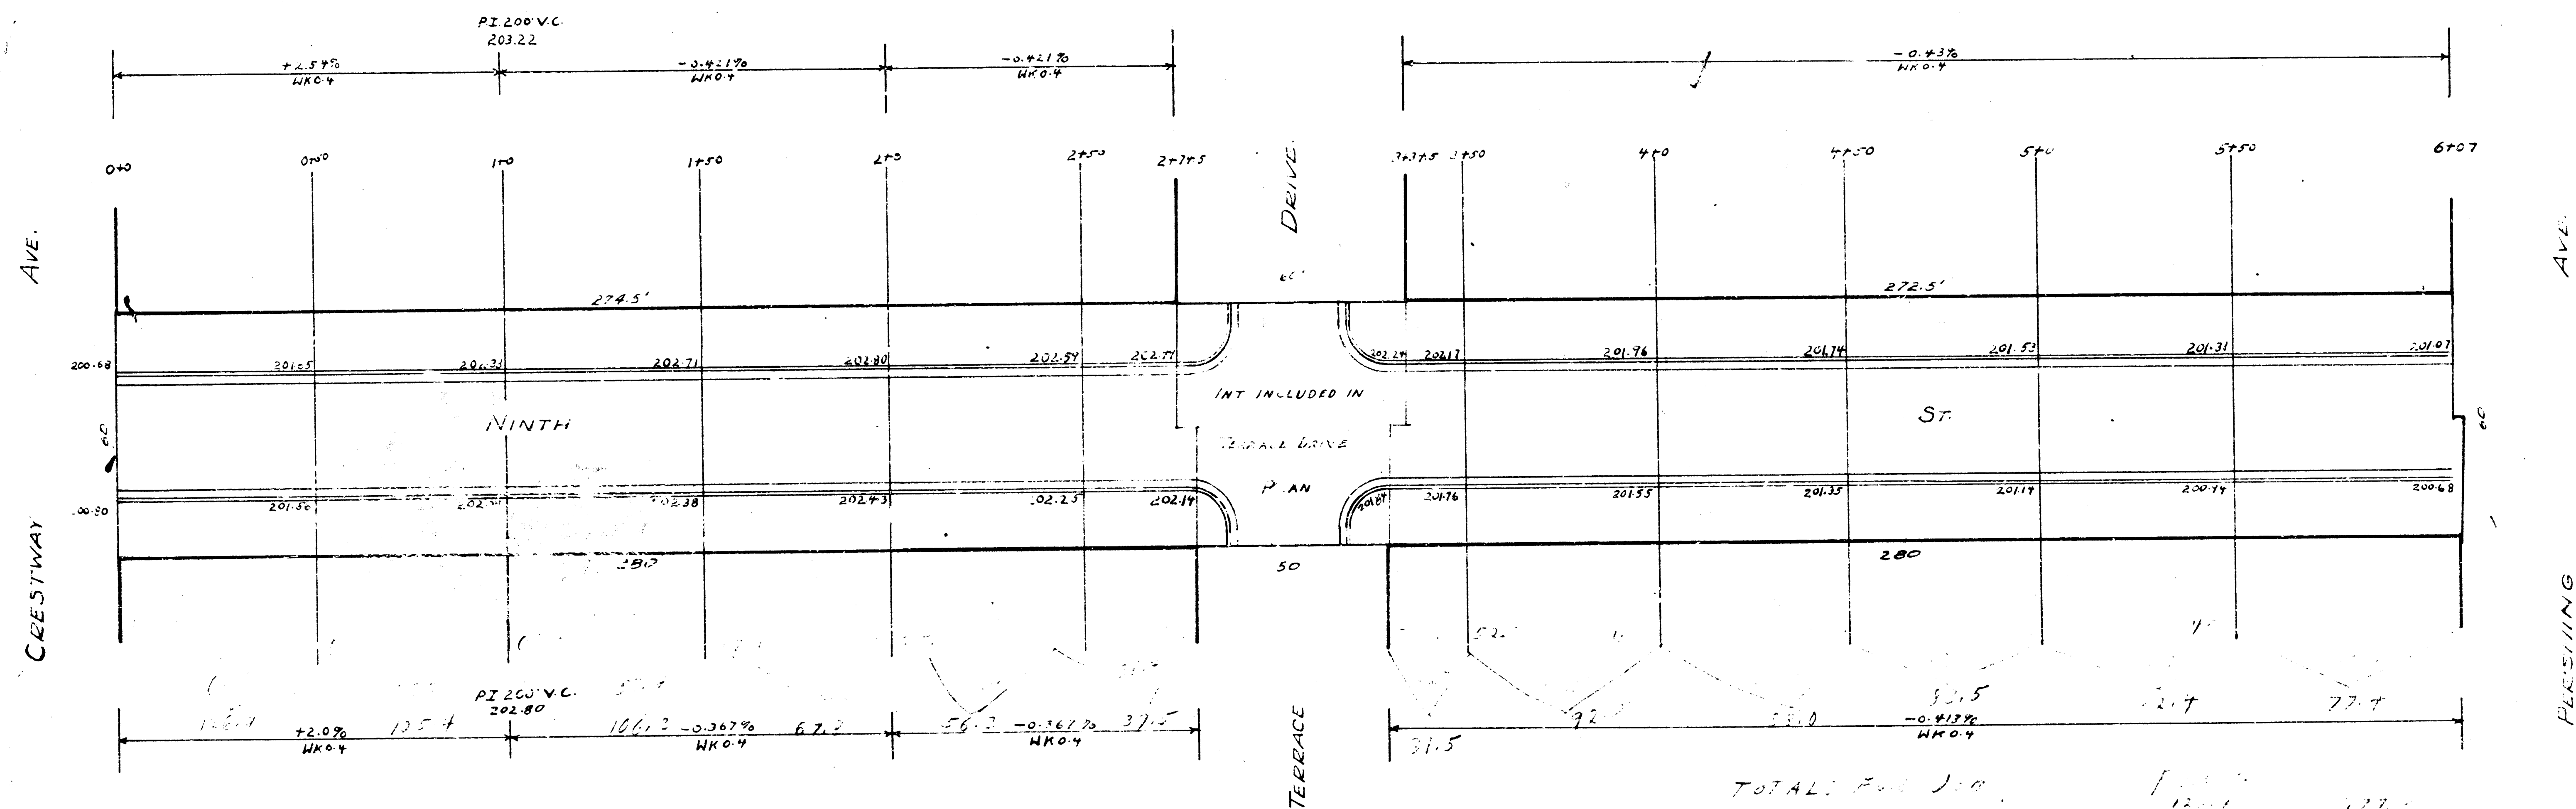

TOTAL: 1075.6

1075.6	311.2
554.5	311.2
110.1	311.2
130.4	311.2
224.6	311.2

1075.6

1
2

