
B.M. 123.82 N.E. Cor. Conc. Porch House 3501 W 9th.
B.M. 121.70 "R" in Ritchie E end Radius NE Cor 10th & High
B.M. 125.74 R.R. Spk N face P.P. S.W. Cor. 10th & Gow

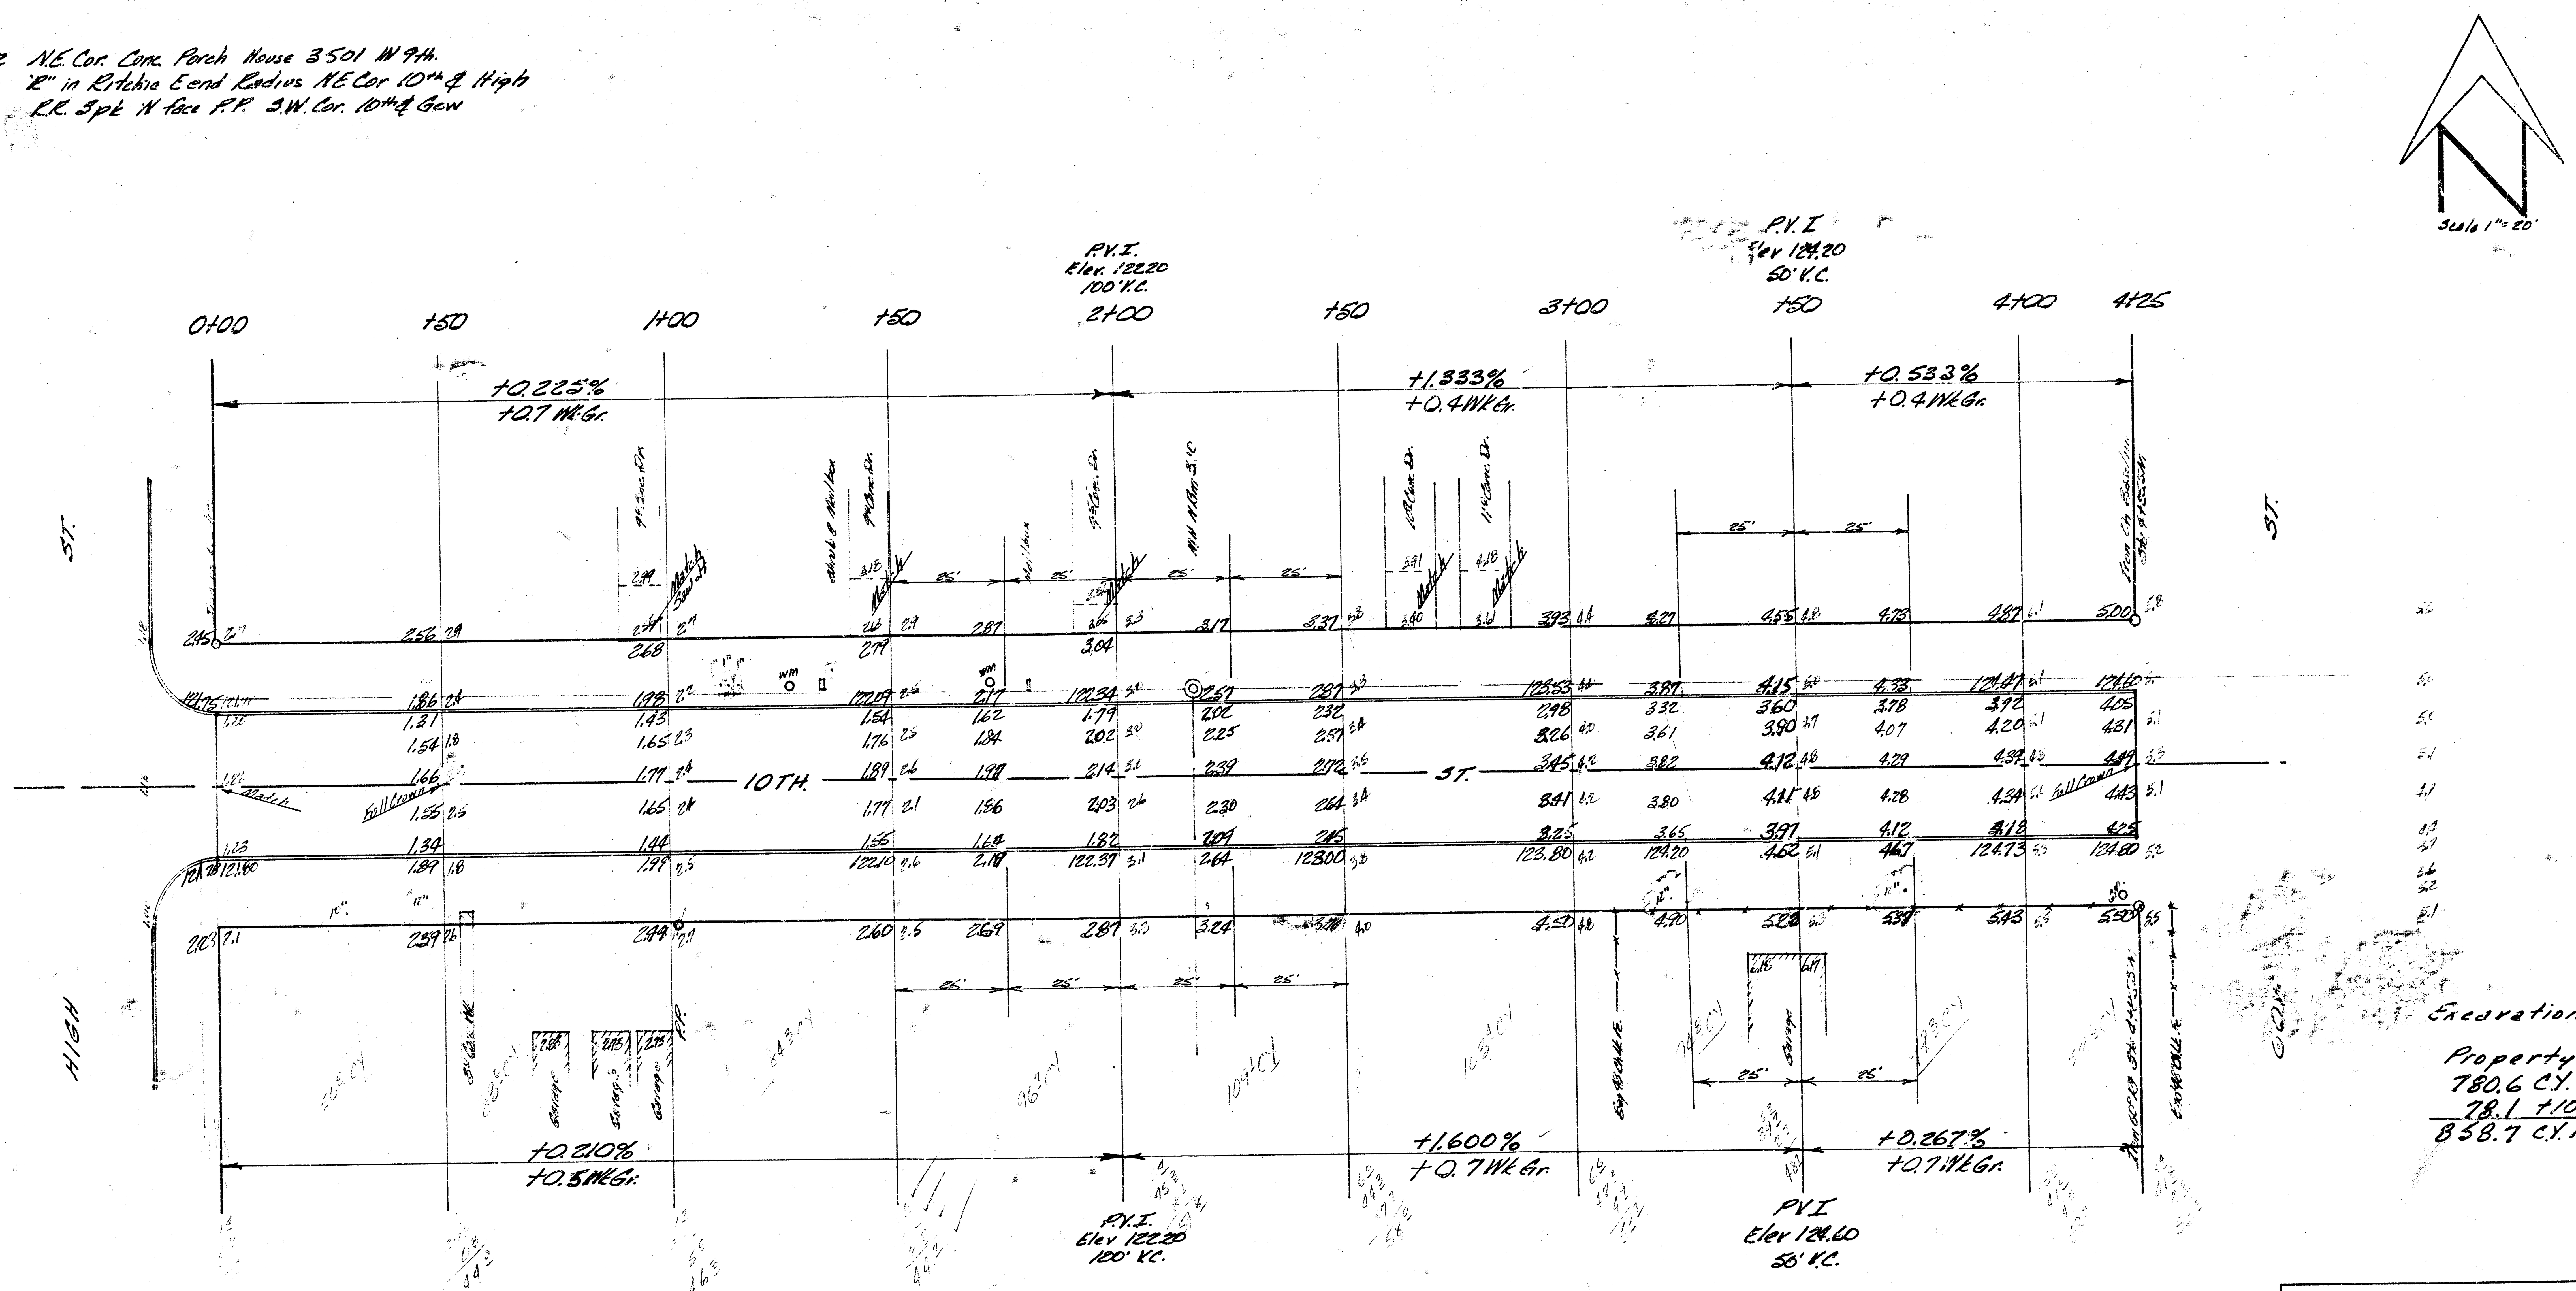

Excavation

Property
780.6 C.Y.
78.1 +10%
858.7 C.Y. Total

TENTH ST.

EL. HIGH TO W.L. GOW

30' CONC. & CB.

City of Wichita, Kansas
B.E. Smith City Engineer
Date MAR. 1966 Proj. No C15-65

B. E. SMITH
LICENSED
436
KANSAS
PROFESSIONAL ENGINEER