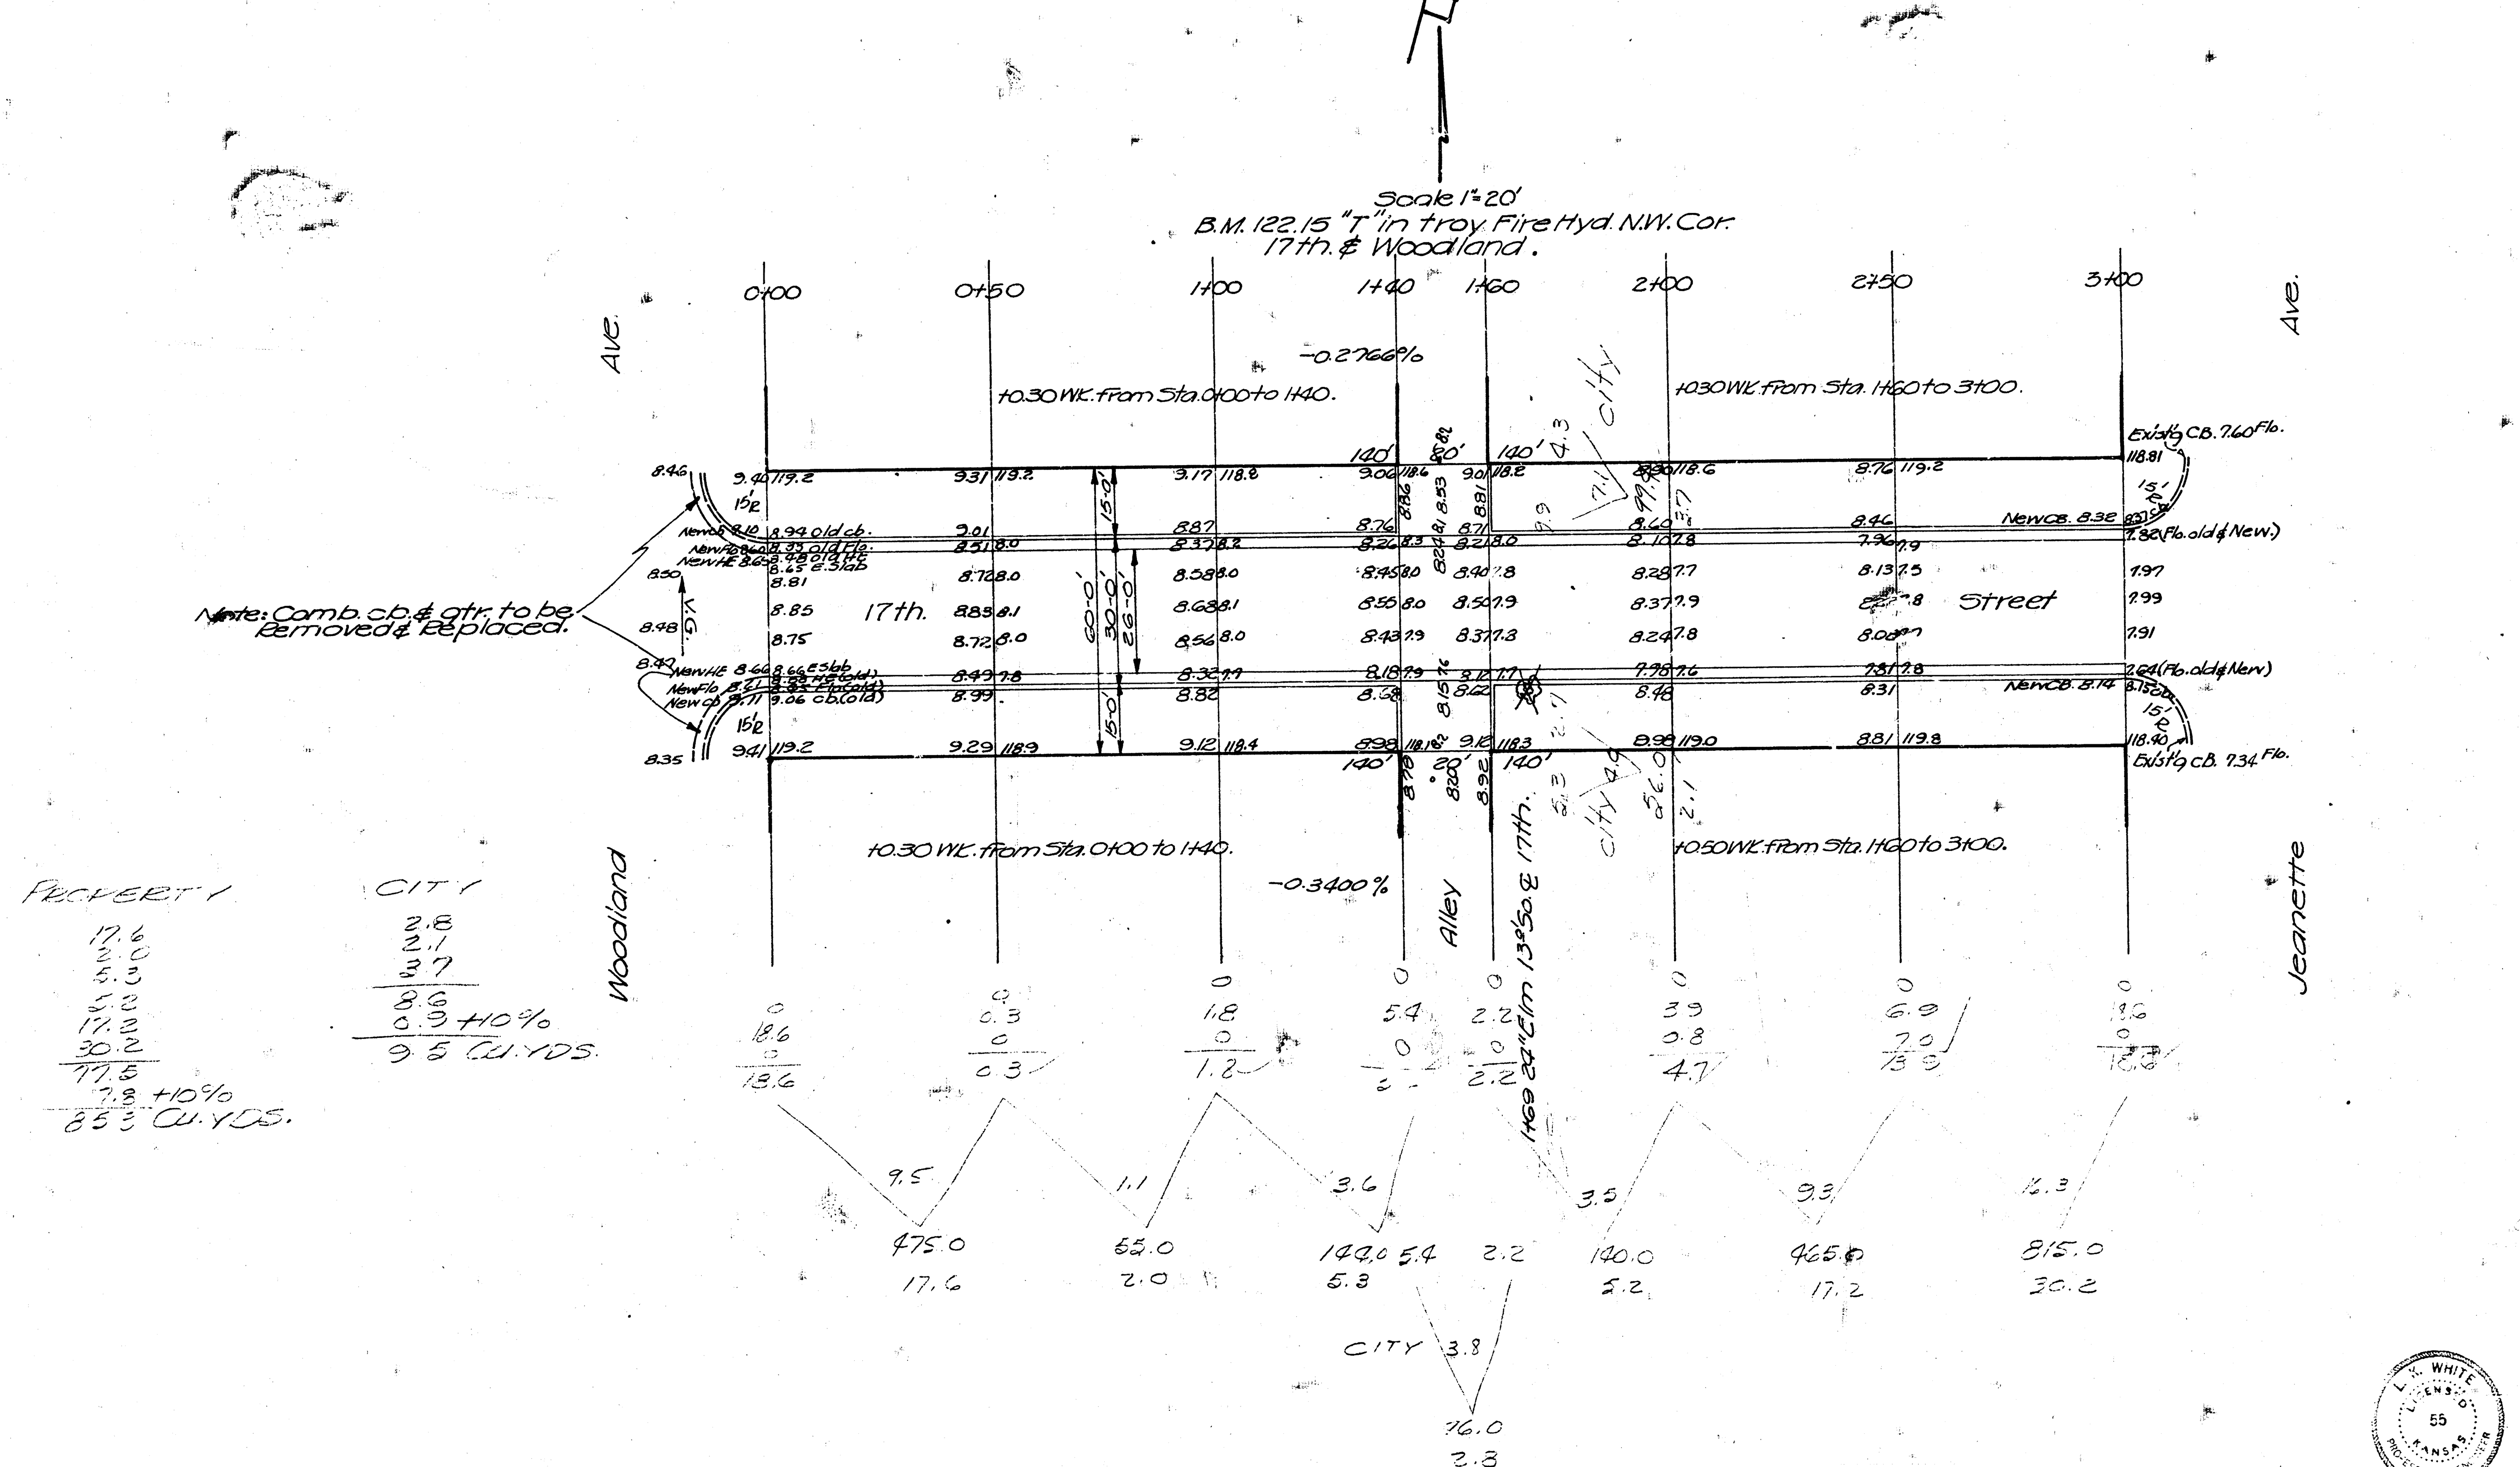


SEVENTEENTH STREET
E.L. Woodland - W.L. Jeanette
26-2-30

City of Wichita, Kansas

L.K. White City Engineer.
Date 10-16-50 Proj. No. C10-156

L. K. WHITE LICENSED 55 KANSAS PROFESSIONAL ENGINEER