B.M. 1780 R.R. Spike E.S. Elm tree S.W. cor. 12th & Spruce.

NOTE: Base line of survey is on E. 12th St.

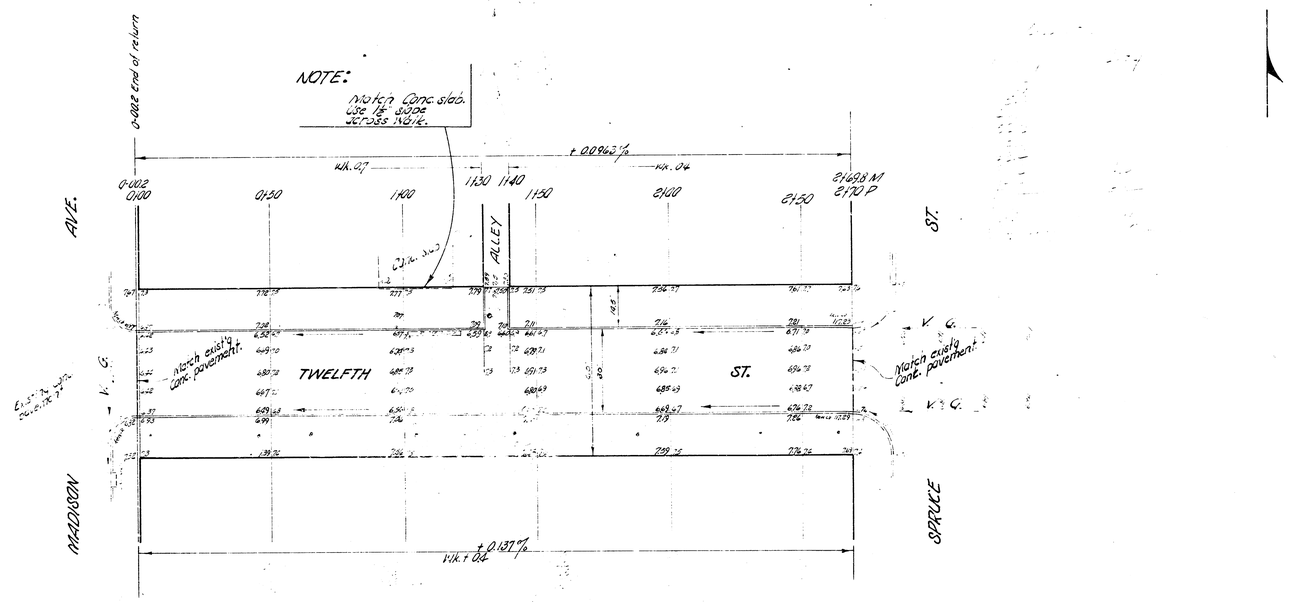

NOTE TO FIELD ENGINEER & CONTRACTOR
All asbestos pipes are to be disposed of in accordance with city dirt checkers instructions.

TWELFTH ST.

EL MADISON — WL SPRUCE

30' Conc. & Cb.

CITY OF WICHITA, KANSAS

B. E. SMITH CITY ENGINEER

AUG. 1956, PROJ. NO C16 .00