
B.M.. 1.730 ft. R. spike E.S. Elm tree S.W. cor. 12th & Spruce.

NOTE: Base line of survey is on E. 12th St.

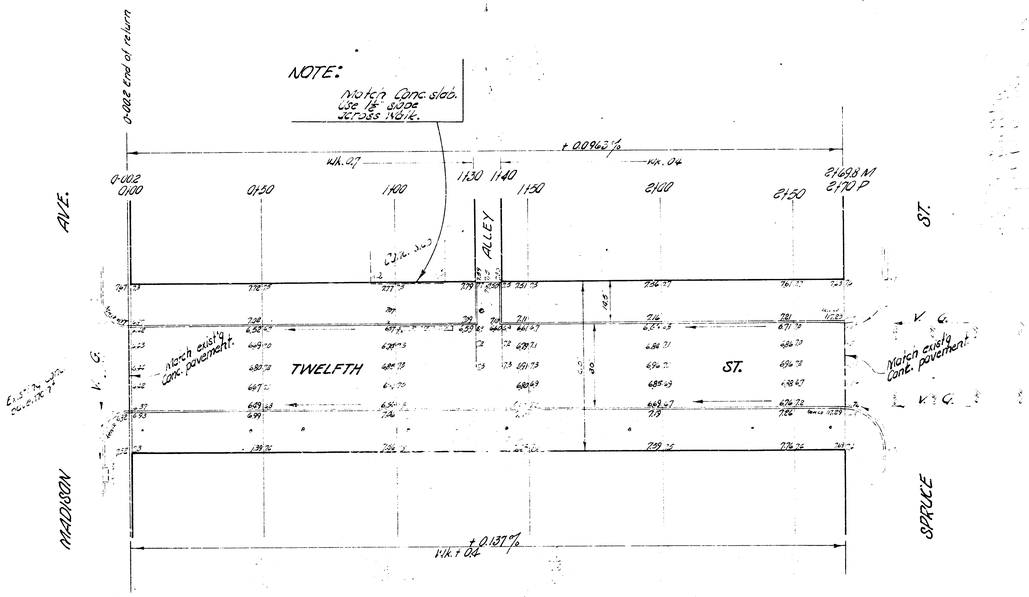

N

NOTE TO FIELD ENGINEER & CONTRACTOR
All catch basin pipes are to be disposed of in accordance with city dirt checkers instructions.

TWELFTH ST.

EL MADISON → NL SPRUCE

30' Conc. & Cb.

CITY OF WICHITA, KANSAS

B. E. SMITH CITY ENGINEER

AUG. 1956, PROJ. NO C16 .00