
B.M. "W" in G.W. Le Fever Walk in N.W. Cor. 12th & Poplar 120.28
Baseline = ℄ 12th St. Going East

NOTE to FIELD ENGINEER & CONTRACTOR: REMOVE 2 JOINTS OF EXISTING CURB ON EITHER SIDE OF INTERSECTION & WARP TO MEET NEW FLOW.

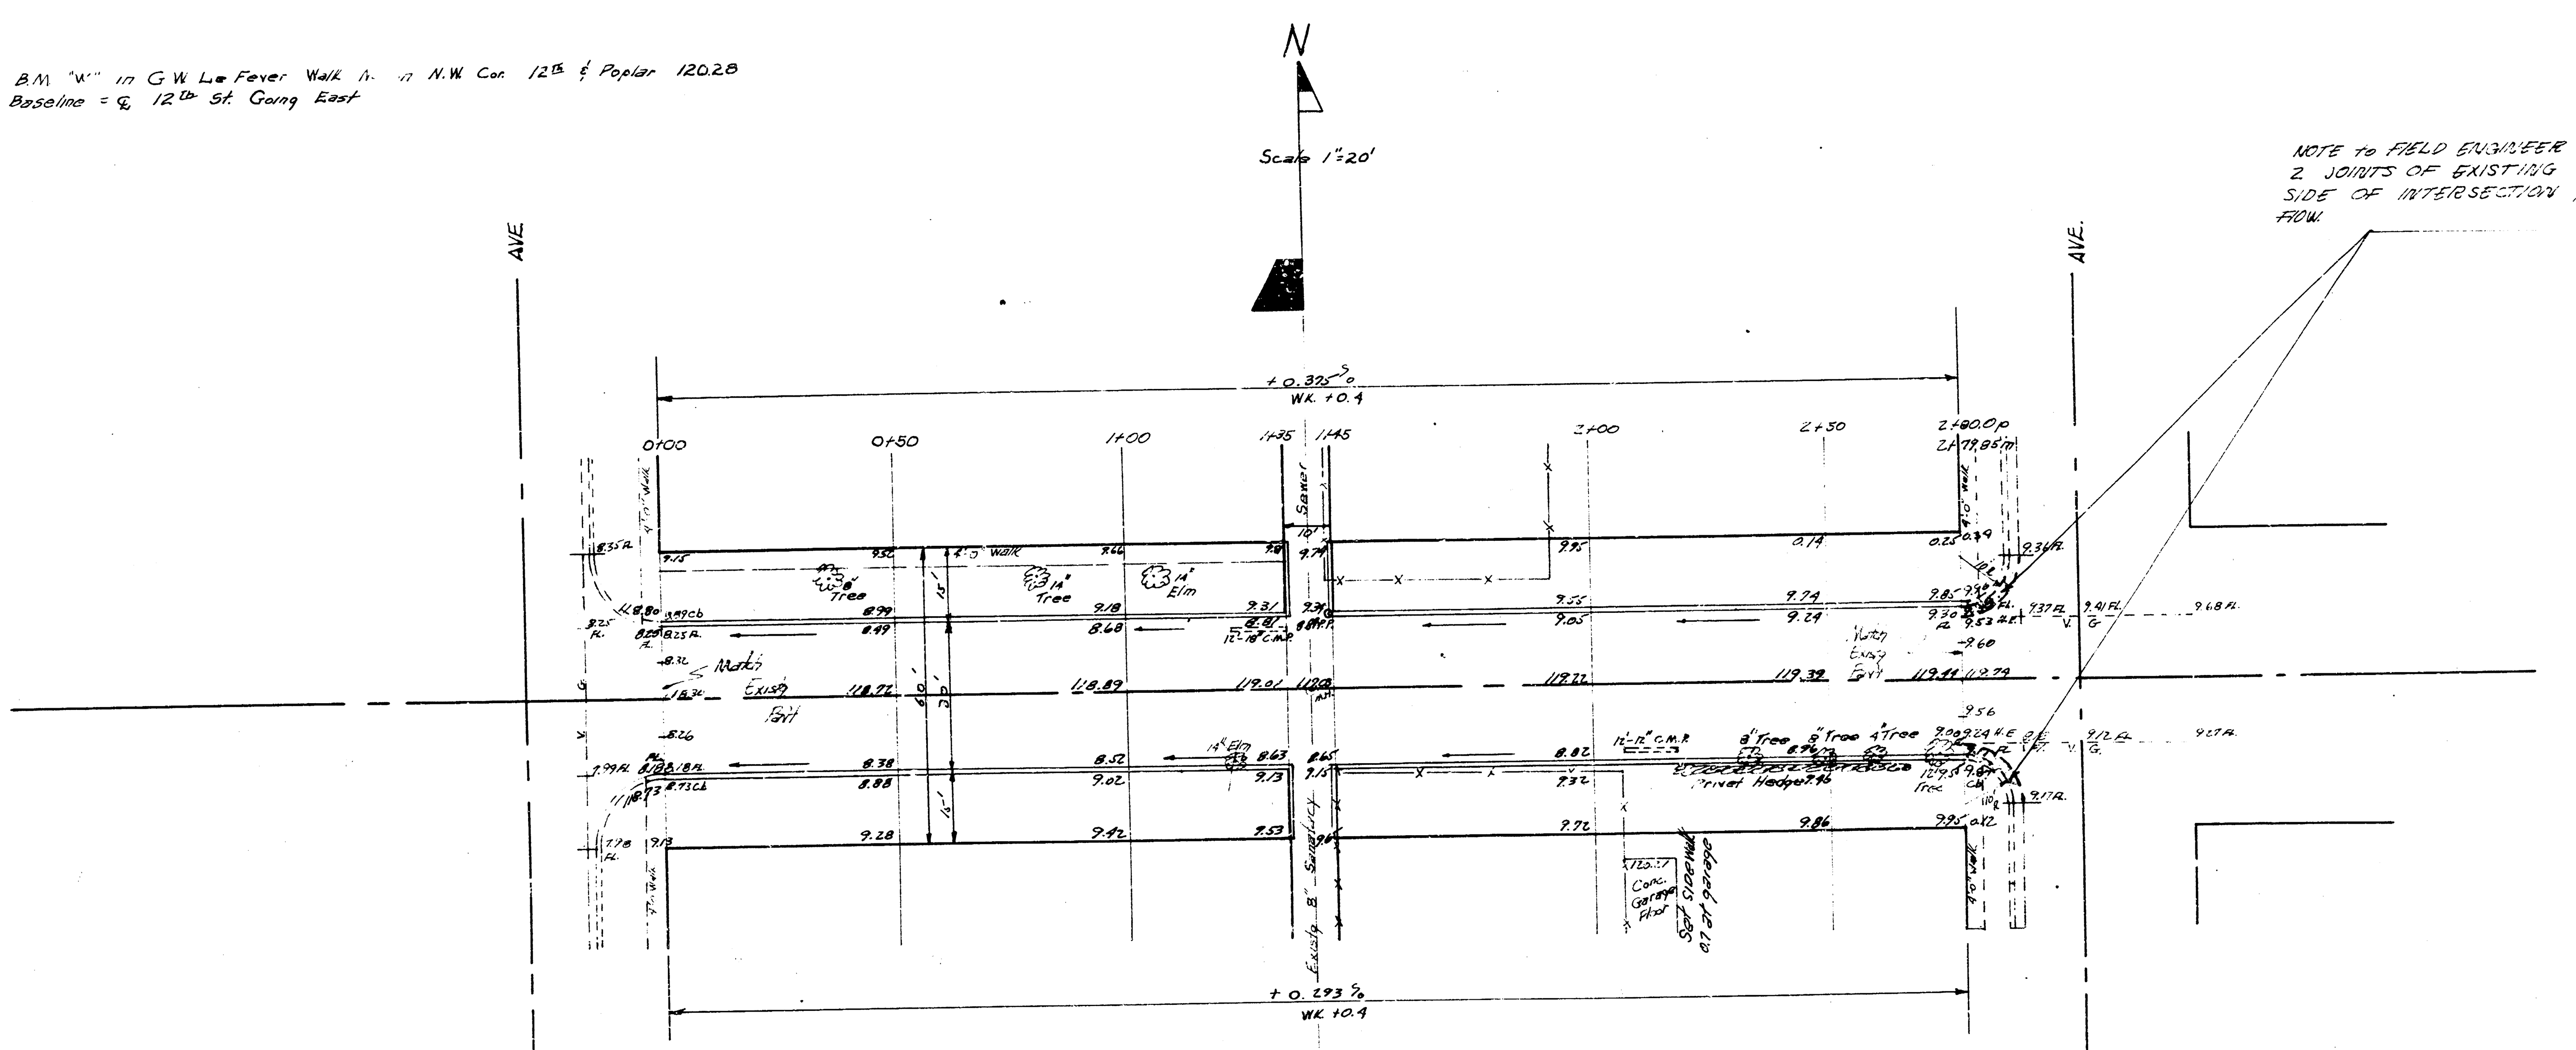

Note: All bushes & trees whose dia. is 3" or less will be classified as part of parking excavation.

Note: To Contractors & Field Engineer, All entrance pipes to be disposed of in accordance with City Dirt Checker

EXCAVATION

CITY		PROP.	
CITY	11.0	PROP.	250.2
+10%	1.1	+10%	25.0
TOTAL	12.1	TOTAL	275.2 C.Y.

1/2

12th STREET
E.L. GROVE - W.L. POPLAR
30' CONC & C.B.
CITY OF WICHITA, KANSAS
B.E. SMITH CITY ENGINEER
DATE AUG. 1958 PROJ NO. C18-42