Bk. 54
V.T.

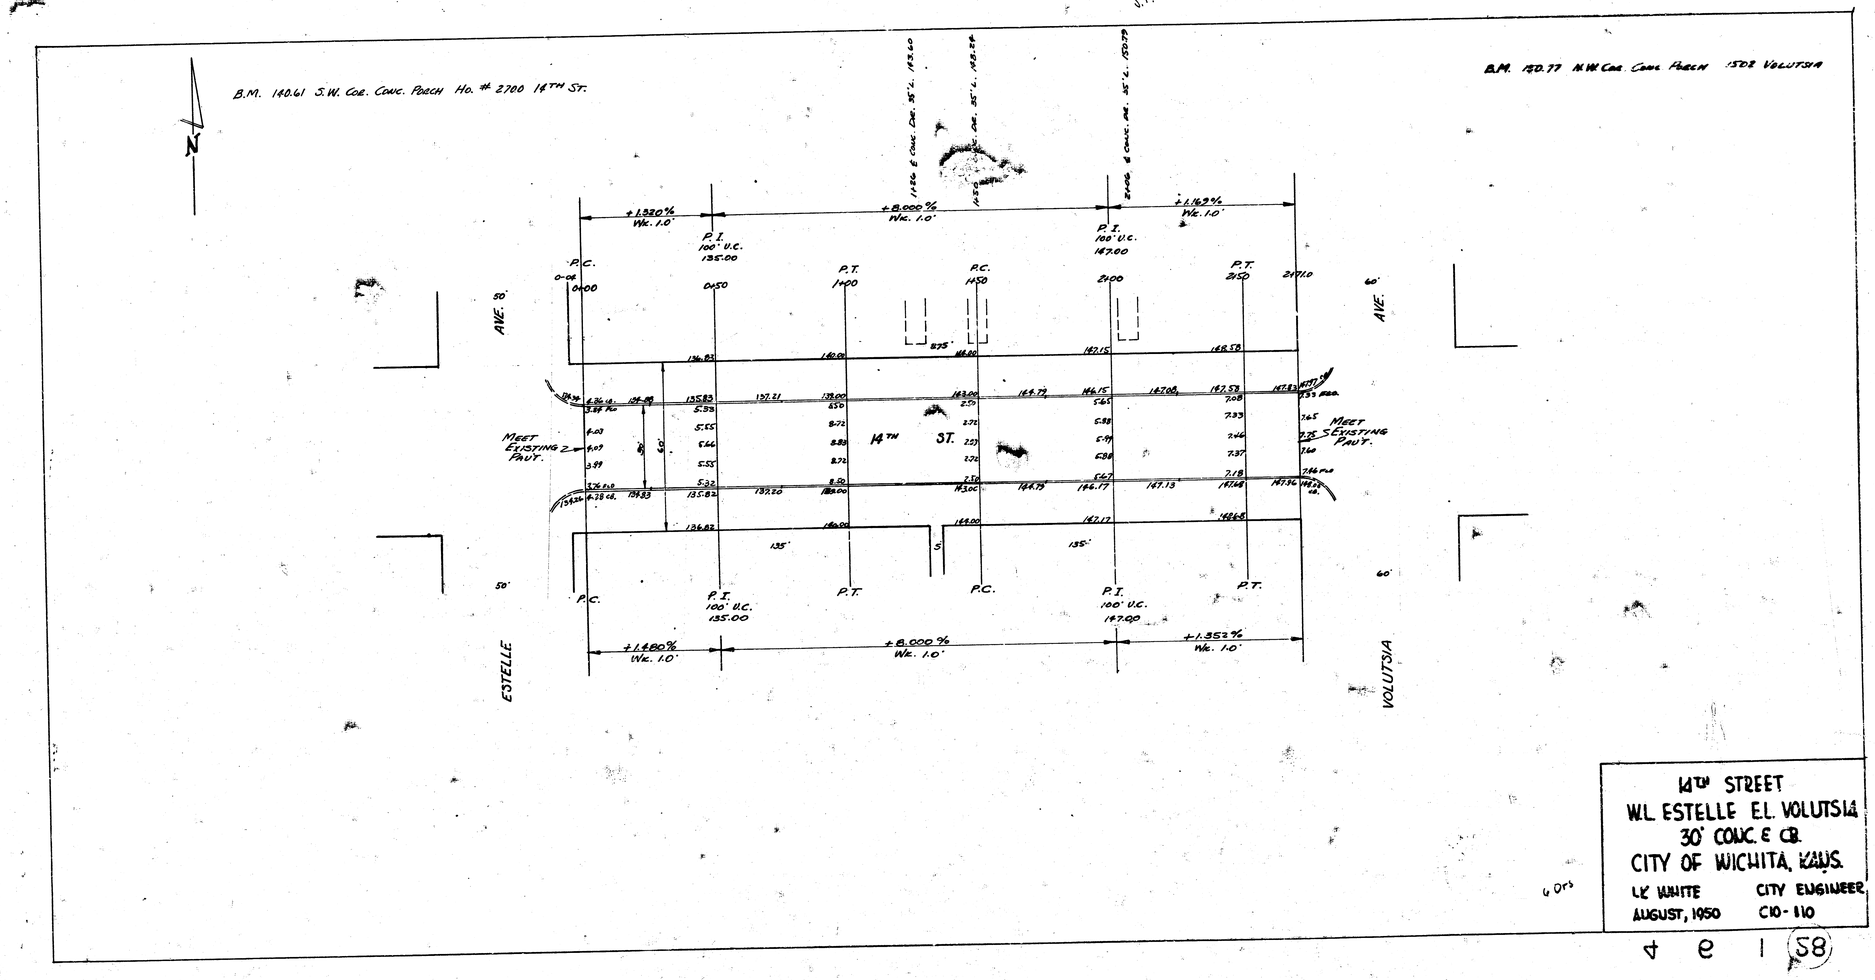

14TH STREET
W.L. ESTELLE E.L. VOLUTSIA
30' CONC. & CB.
CITY OF WICHITA, KANS.
L.K. WHITE — CITY ENGINEER
AUGUST, 1950 — C10-110

4 e 1 (58)