B.M. 102.38 "X" on top cb. S.L. 14th E. Cb. Poplar.
B.M. 100.09 "G" in bl. Globe S.W. Cor. 15th & Green S. Cb. 15th

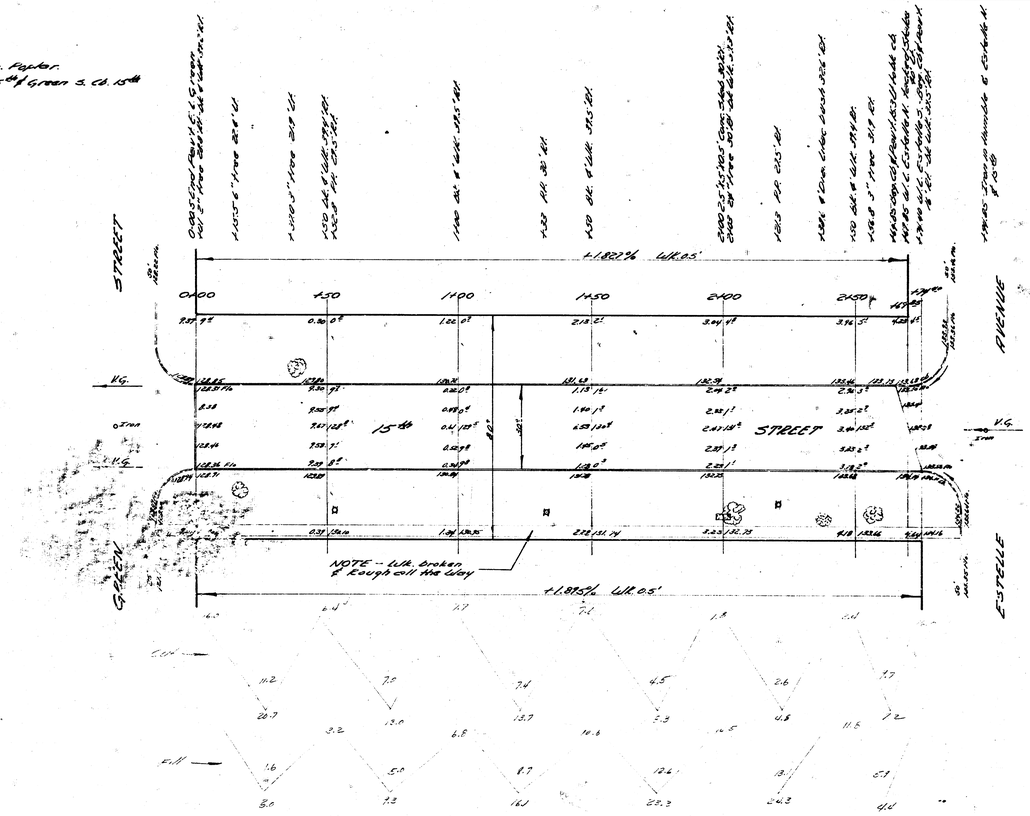

City Engr. Bk. No.
Proj. No.
Checked

Total Excav.
City
Proj.
Cu. Yds.
Cu. Yds.
Cu. Yds.
Cu. Yds.

NOTE — Chaining ℄ on ⊥.

FIFTEENTH ST.

E.L. GREEN to W.L. ESTELLE
30' Conc. & Cb.

City of Wichita, Kan.

B.E. Smith — City Engineer
August 1953 — Proj. No. C15-118

B.E. SMITH
REGISTERED
436
KANSAS
PROFESSIONAL ENGINEER