MSG-5


B.M. 119.51 IRON IN THIMBLE 15' E OF N'L ARKANSAS & 30' N OF SL 15TH
B.M. 119.75 N. END RAD. TOP C.B. NE COR. 15TH & ARKANSAS

NOTE: SURVEY BASE LINE BACK OF 6" BR. S SIDE

SCALE 1"=20'

PROP.
39.3
62.6
47.9
151.6
+10% 15.2
166.8 cu yds Emb.

CUT 29.7
22.9
52.1
+10% 5.2
57.3 cu yds Cut

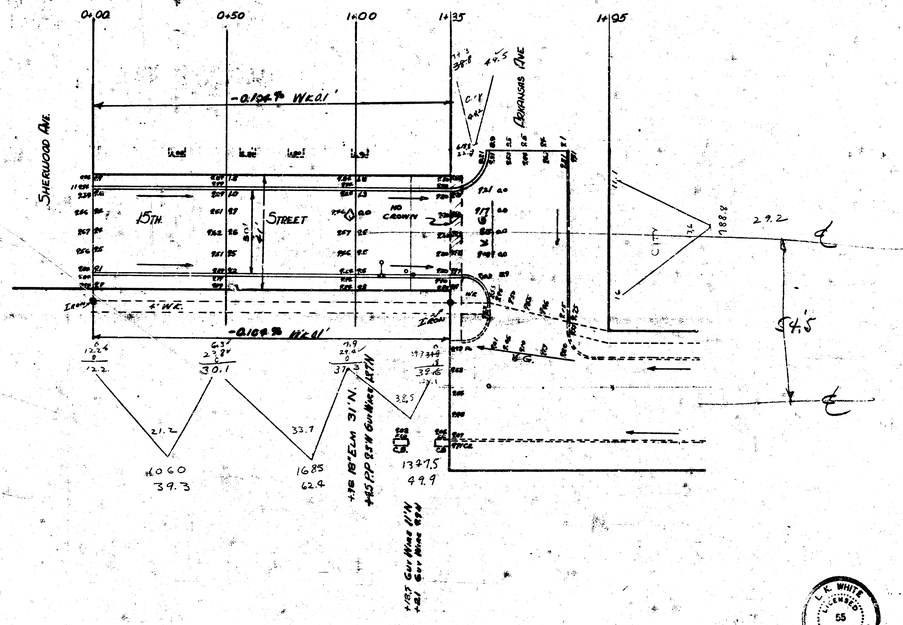

15TH ST.
EL SHERWOOD TO EL ARKANSAS
30' CONC. & C.B.
CITY OF WICHITA
L.K. WHITE — CITY ENGINEER
NOV 1951 — PROJ. C11-106

L. K. WHITE LICENSED 55 KANSAS PROFESSIONAL ENGINEER

4 15 1 51