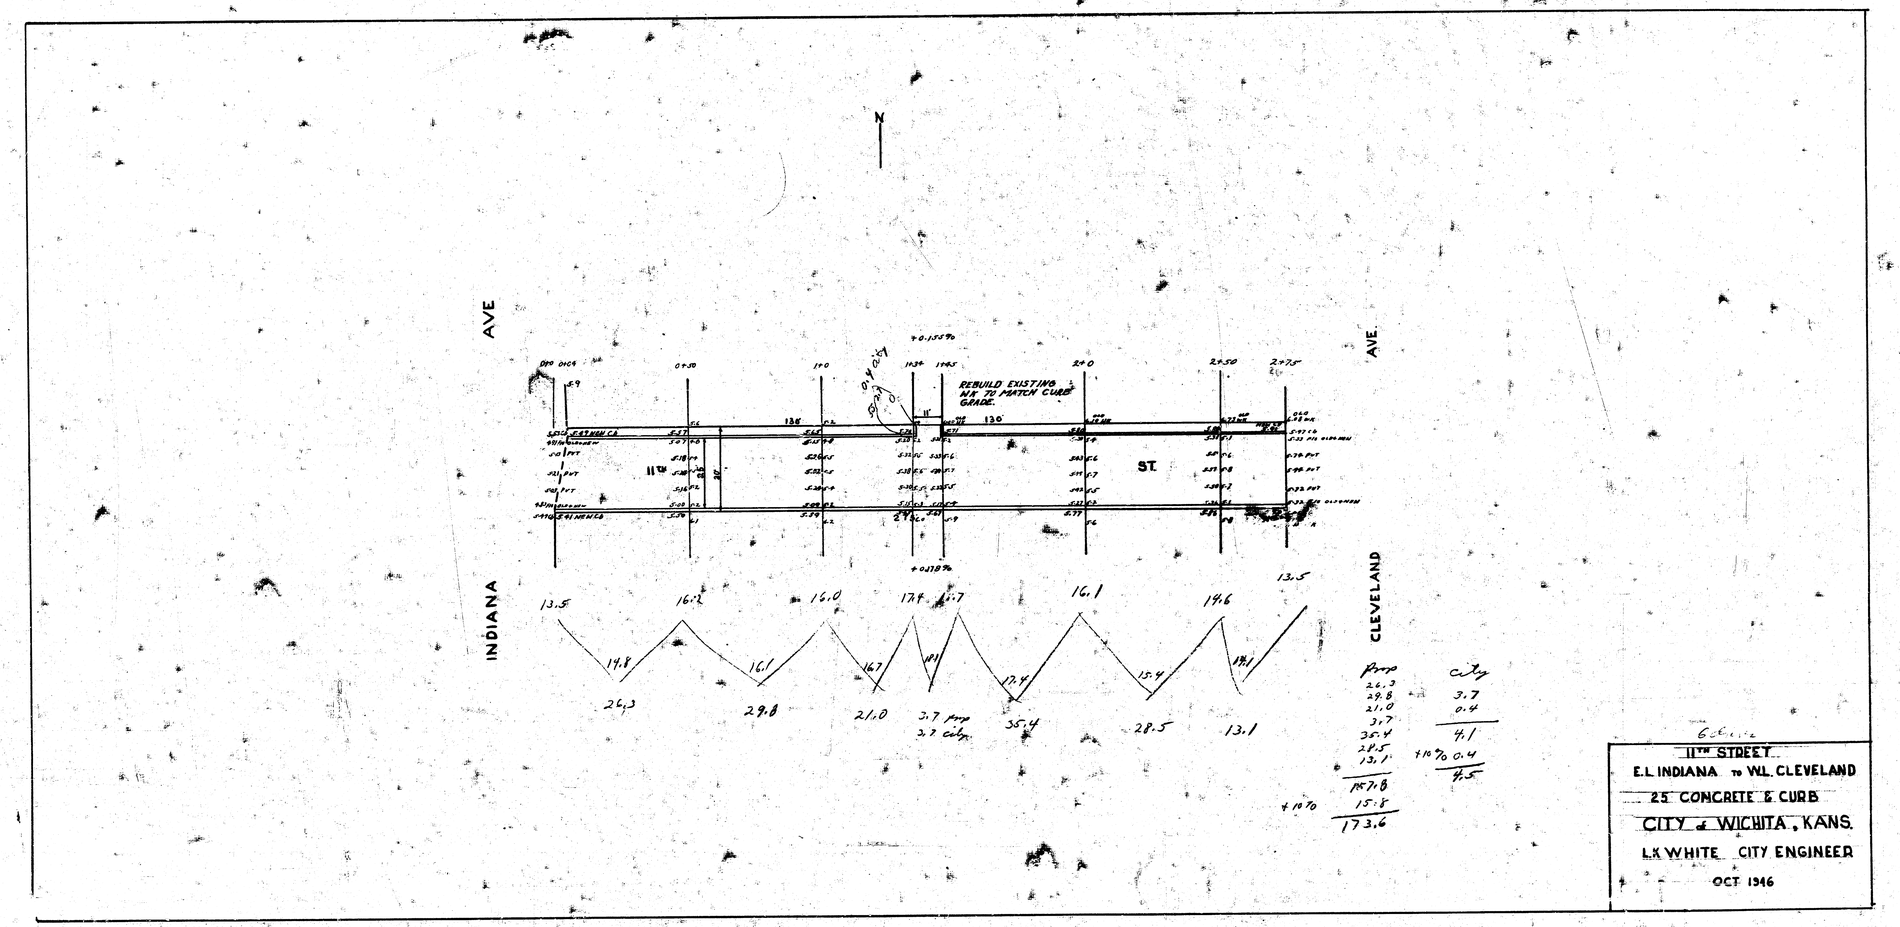

Prop	City
26.3	3.7
29.8	0.4
21.0	4.1
3.7	
35.4	
28.5	+10% 0.4
13.1	4.5
167.8	
+10%	15.8
	173.6

6 Sheets

11TH STREET
E.L. INDIANA to W.L. CLEVELAND
25 CONCRETE & CURB
CITY of WICHITA, KANS.
L.K. WHITE CITY ENGINEER
OCT 1946

N

AVE

INDIANA

CLEVELAND

AVE.

ST.

REBUILD EXISTING N.B. TO MATCH CURB GRADE.

11TH STREET
E.L. INDIANA TO W.L. CLEVELAND
25' CONCRETE & CURB
CITY of WICHITA, KANS.
L.K. WHITE CITY ENGINEER
OCT 1946