B.M. 120.77 "T" in Trov Fire Plug S.W. Cor. Grove & 11TH
B.M. 117.53 Top of Thimble ℄ of Grove N. & S. ℄ 11TH

0+04.5 18" Tree 8' Lt.
0+26 15" Tree 10.5' Lt.
0+57 9" Tree 17' Lt.
0+73 5" Tree 17' Lt.
0+91 6 Warm Culvert 11.5' Lt.
1+09 4" Tree 17' Lt.

Note To Field Engineer
Set ℄ Stakes from
Sta 2+50 to 3+50

Remove Exist. Asphalt
Intersection & Replace With
Conc. Int. C.B.

3+54 18" Tree 20.5' Lt.
3+60 18" Tree 20.5' Lt.
3+80 14" Tree 20.5' Lt.
+20.5 10" Tree 20.5 Lt.
+31 6 Drive Lt.
4+20 M.H. 2.5' Lt. Rim 1118.43 S.S.
4+74 N.G.E. P.P. 14.5' Lt.
+00 22" Tree, 18' Lt.
+40 6 Drive Lt.
5+71 18" Tree 18' Lt.

NOTE:
WHERE PRESENT DITCH WILL BE UNDER PAVT IN FILL SECTIONS, THE TOP 6" SHALL BE REM. PRIOR TO FILLING.

GROVE AVE. — POPLAR AVE. — GREEN AVE.

+0.571 % WK 0.4'
+0.446 % WK 0.4'
+0.596 % WK 0.4'
+0.629 % WK 0.5'

REMOVE 11 TH

Existing Concrete

ST.

Grand Totals F.11

Grand Totals Entire

Prep 7745 / 472.1 / 3977.7 / 13.7 / 5166.0 / 1192.6

Ditch Excav. 213 / 37.0 / 12.5 / 19.4 / 46.3 / 136.9 / 144.0 / 3.2 / 1.8 / 2.3 / 1.8 / 10.9 / 2.0

Ditch Fill 21.3 / 37.0 / 19.4 / 46.3 / 124.0 / 3.2 / 1.8 / 2.3 / 1.8 / 10.9 / 1.0

1/9

11TH ST.

E.L. GROVE to W.L. HILLSIDE AVE.

30' CONC. & C.B.

CITY of WICHITA, KANS.

L.K. WHITE CITY ENGINEER

MAY 1969 PROJ. NO. C 19-76

Ties to Iron & Estelle & 11th
1.46.05' N.E. to face 18" elm
2.37.90' N.W. to 4" in F.C. Kensler dtr. W.K.N.
3.38.25' S.W. to 4" in F.C. Kensler dtr. W.K.S.

NOTE TO FIELD ENGINEER :
SET CENTER LINE GRADE STAKES
FROM STA. 12+50 TO STA 13+50
AND FROM STA 9+0 TO STA 10+50

GREEN AVE.

ESTELL AVE.

VOLUSTIA AVE.

11th Drive Ct.

10th Drive Ct.

9th Drive Ct.

8th Drive Ct.

7th Drive Ct.

6th Drive Ct.

NO CROWN

FLAT

REM. C.M.P.

+1.09 3 % WK 0.4'

+3.16.7 % WK 0.4'

+1.08 9 % WK 0.4'

2
9

Note to Field Engineer:
Set E Grade Stakes
From Sta. 15450 – Sta. 17400

Note:
Pav't. removed will be as a bid item
Conc. Boxs at Chautauqua to be
removed & paid for by Force Act.

VOLUTSIA AVE.

ERIE AVE.

CHAUTAUQUA AVE.

+1.519% Wk 1.0

+0.556% Wk. 0.4

+0.444% Wk. 0.4

Remove St.

Remove Pvt.

Existing Conc. Box

No Crown

3/4

CHAUTAUQUA AVE.

LORRAINE AVE.

HILLSIDE AVE.

+1.759% Wk. 0.4

+1.849% Wk. 0.4


+2.375% Wk. 0.4

+2.326% Wk. 0.4

B.M. 154.88 'T' in Trey Top F.P. N.W. Cor. Hillside & 11th

Existing Prt.

St.

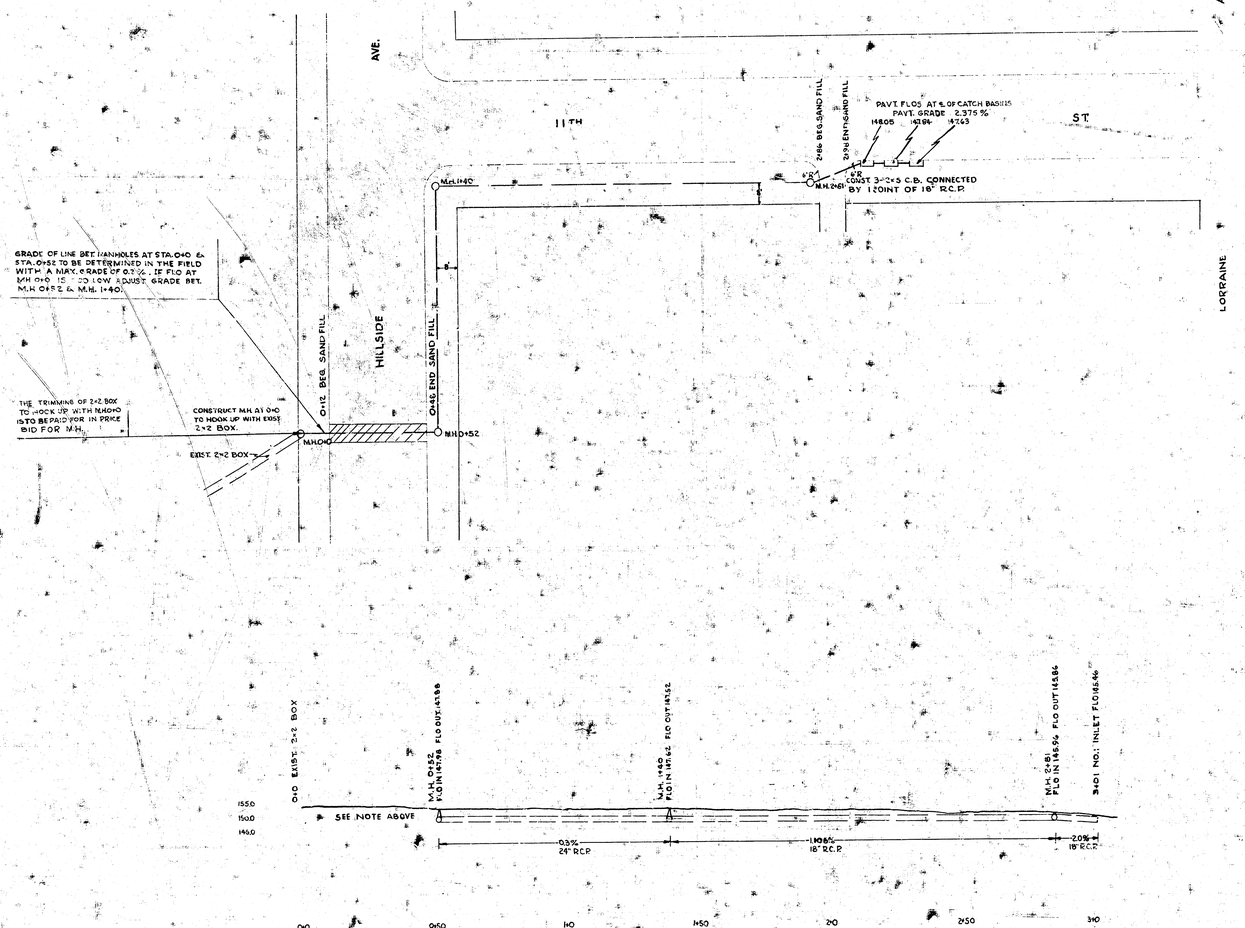

Incidental Drainage
in connection
with paving
of
11TH ST.
E.L. GROVE – W.L. HILLSIDE
Proj. No. C-19-76