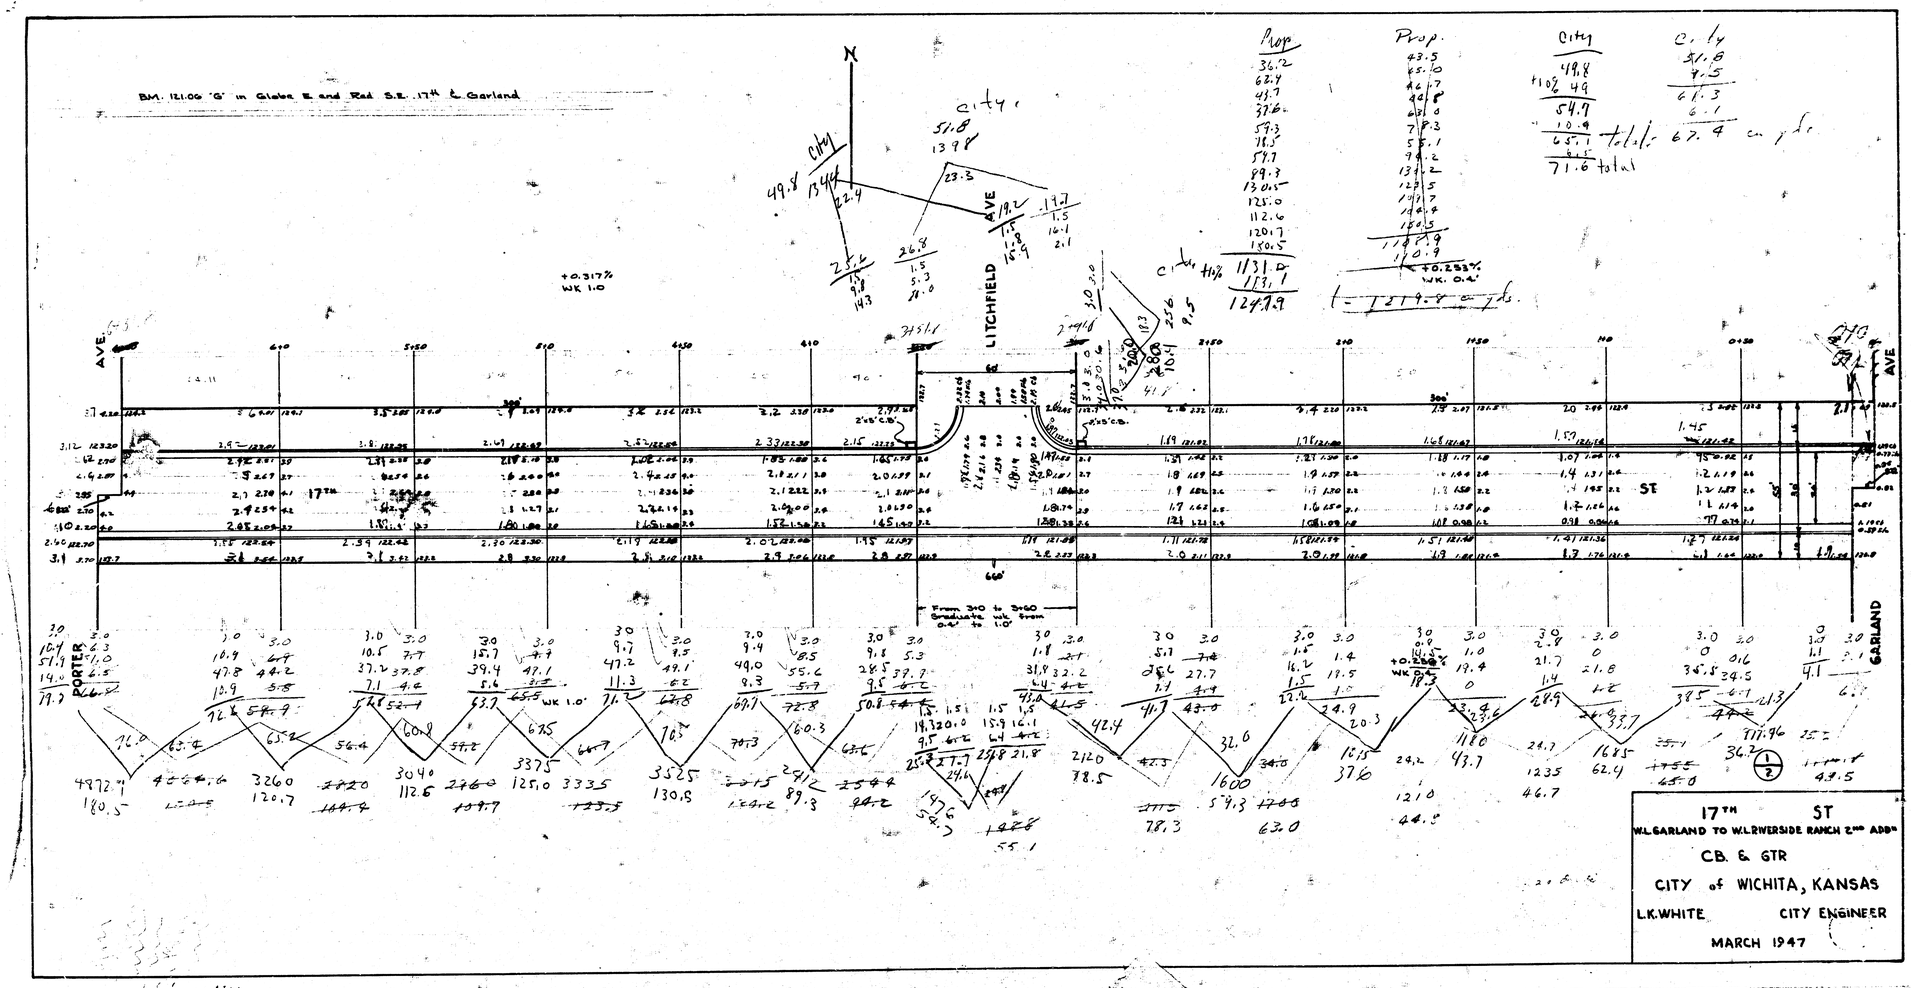
BM. 121.06 'G' in Globe & and Rail S.E. 17th & Garland
N
LITCHFIELD AVE
PORTER AVE
GARLAND AVE
17TH ST
+0.317% WK 1.0
+0.253% WK. 0.4'
From 3+0 to 3+60 Gradually wk from 0.4' to 1.0'
17TH ST
W.L. GARLAND TO W.L. RIVERSIDE RANCH 2ND ADDN
C.B. & GTR
CITY of WICHITA, KANSAS
L.K. WHITE CITY ENGINEER
MARCH 1947

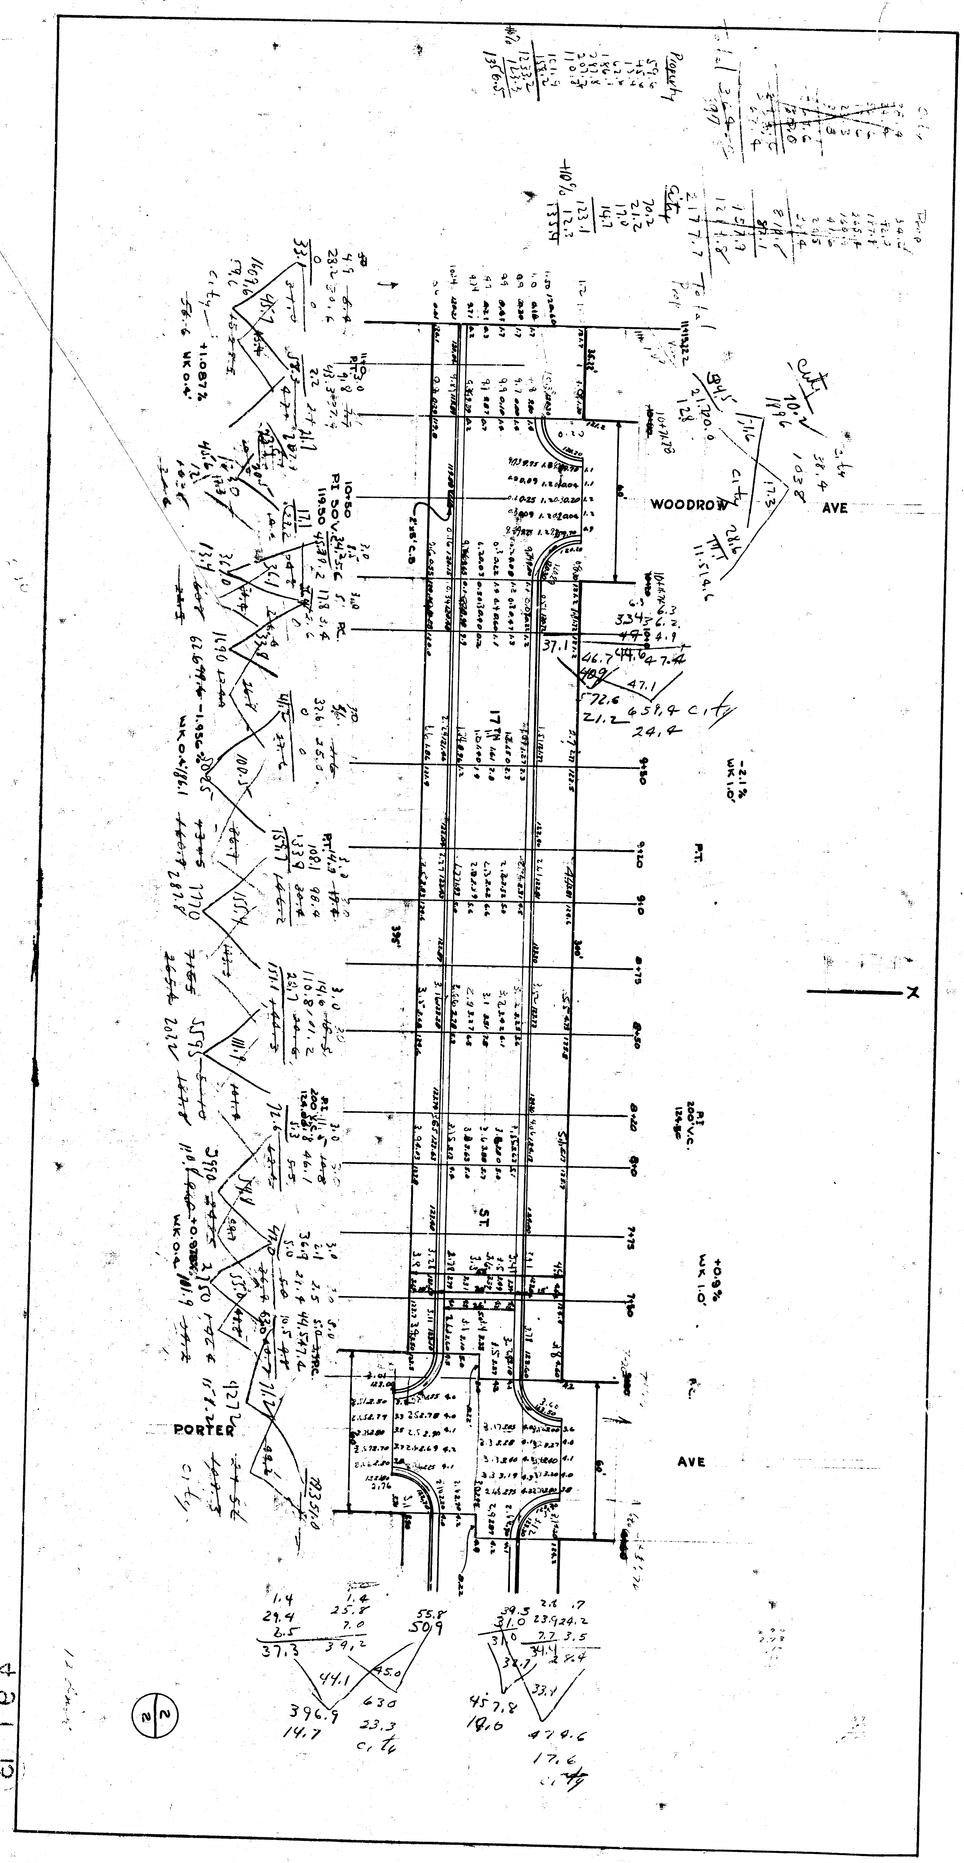
WOODROW
AVE
PORTER
AVE
ST
ST
P.T.
P.T.
P.T.