

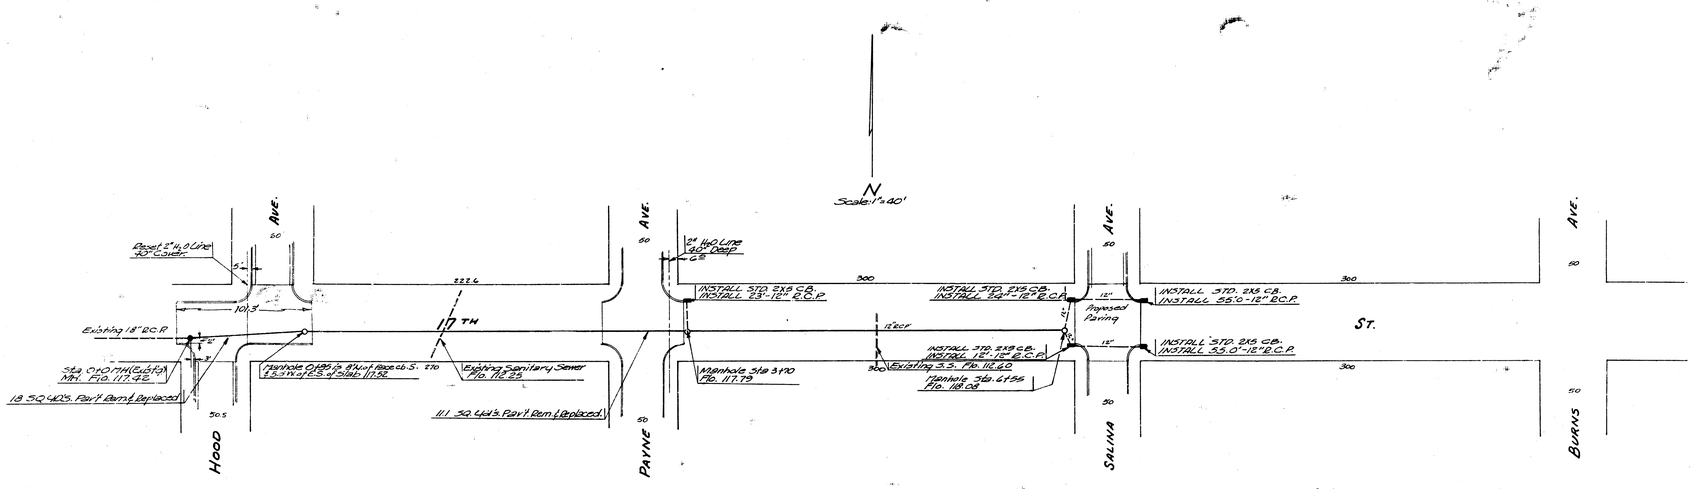


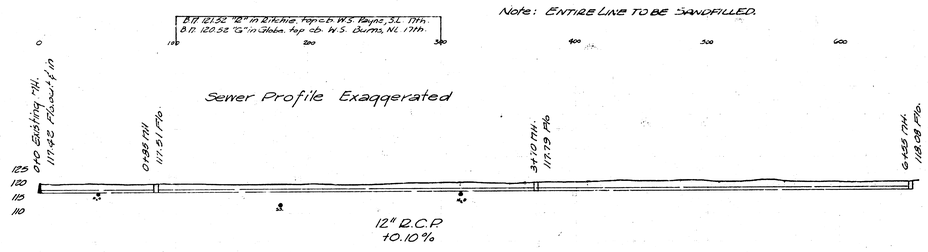

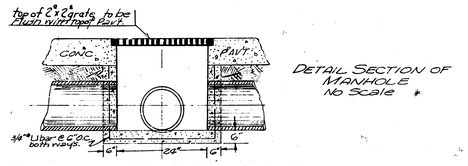


DETAIL SECTION OF MANHOLE
No Scale

INCIDENTAL DRAINAGE TO 17TH.
EL PAYNE & WL BURNS

City of Wichita, Kansas

L.K. White City Engineer

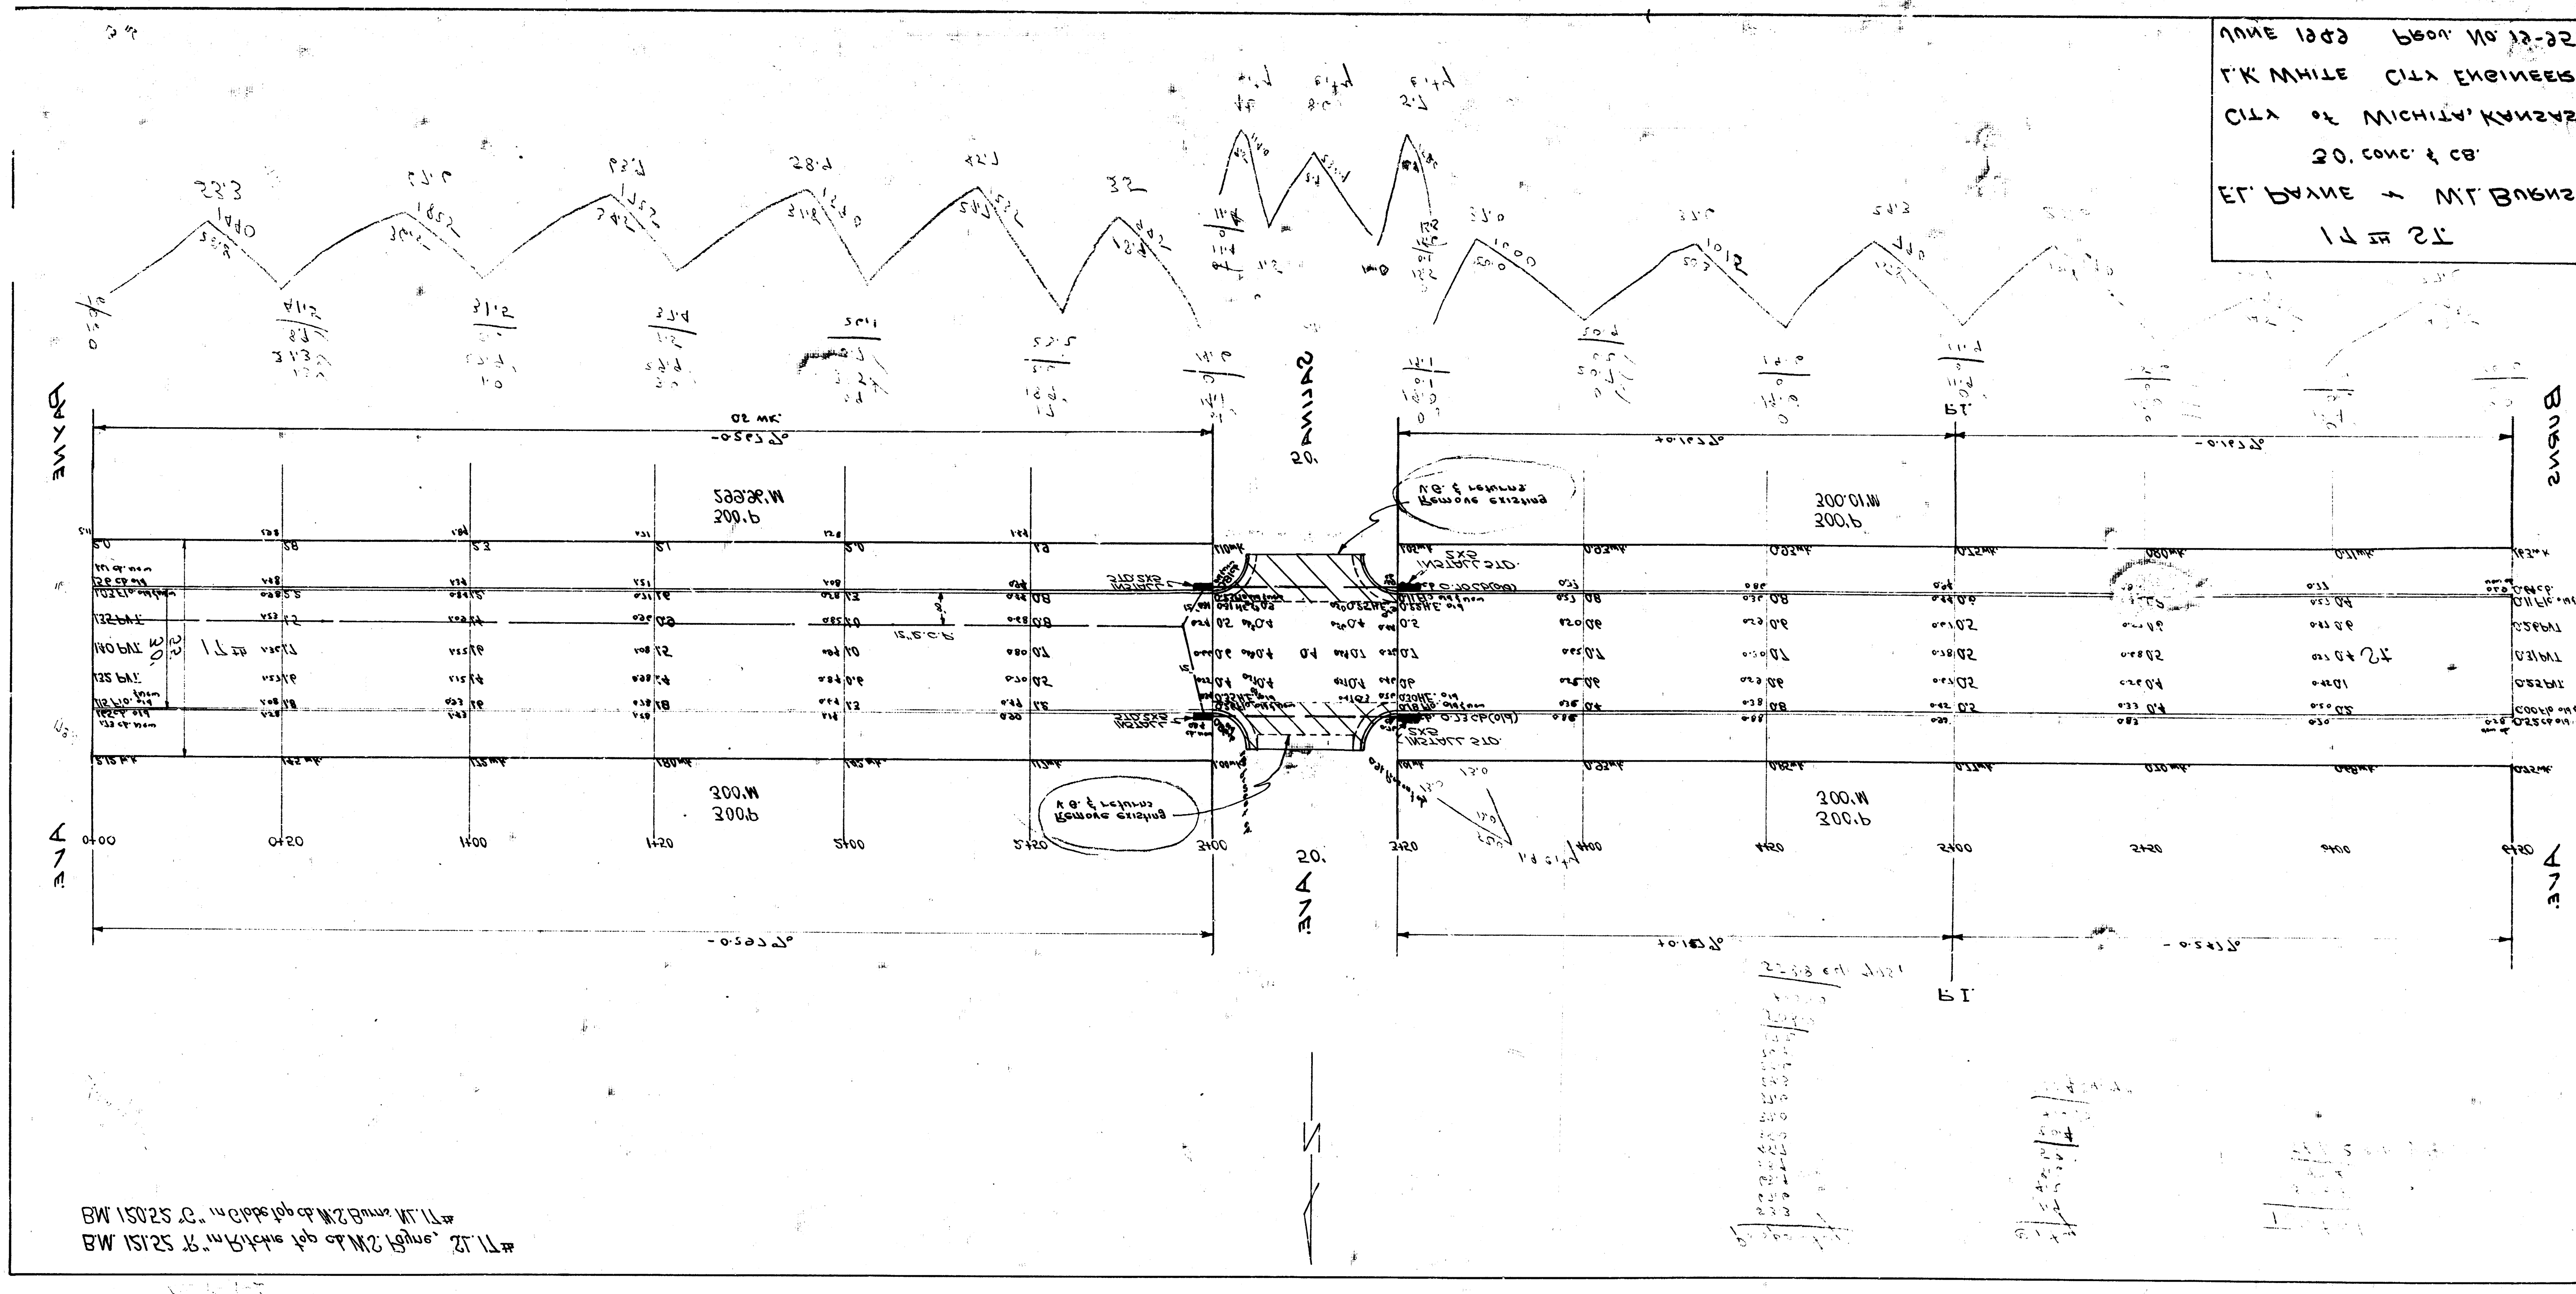
17th ST.
E.L. PAYNE to W.L. BURNS
20' CONC. & CB.
CITY OF WICHITA, KANSAS
L.K. WHITE CITY ENGINEER
JUNE 1969 PROJ. No. 15-55
PAYNE AVE.
BURNS AVE.
20' ANITAS AVE.
Remove existing R.G. & returns
INSTALL STD. 2x6
B.M. 121.52 "R" in Ritchie top cb. W.S. Payne, S. 17th
B.M. 120.52 "C" in Clabe top cb. W.S. Burns, N. 17th