

B.M. 122.15 R.R. Spike in S.S. R.R. S.S. Woodrow - S.S. 11.1


Prop.

City

62.8
56.8
53.0
57.2
57.5
36.6
324.0

15.0
14.2
29.2
+16.16
Total 26.16 Cu Yds.

11.16
Total 380.7 Cu Yds.

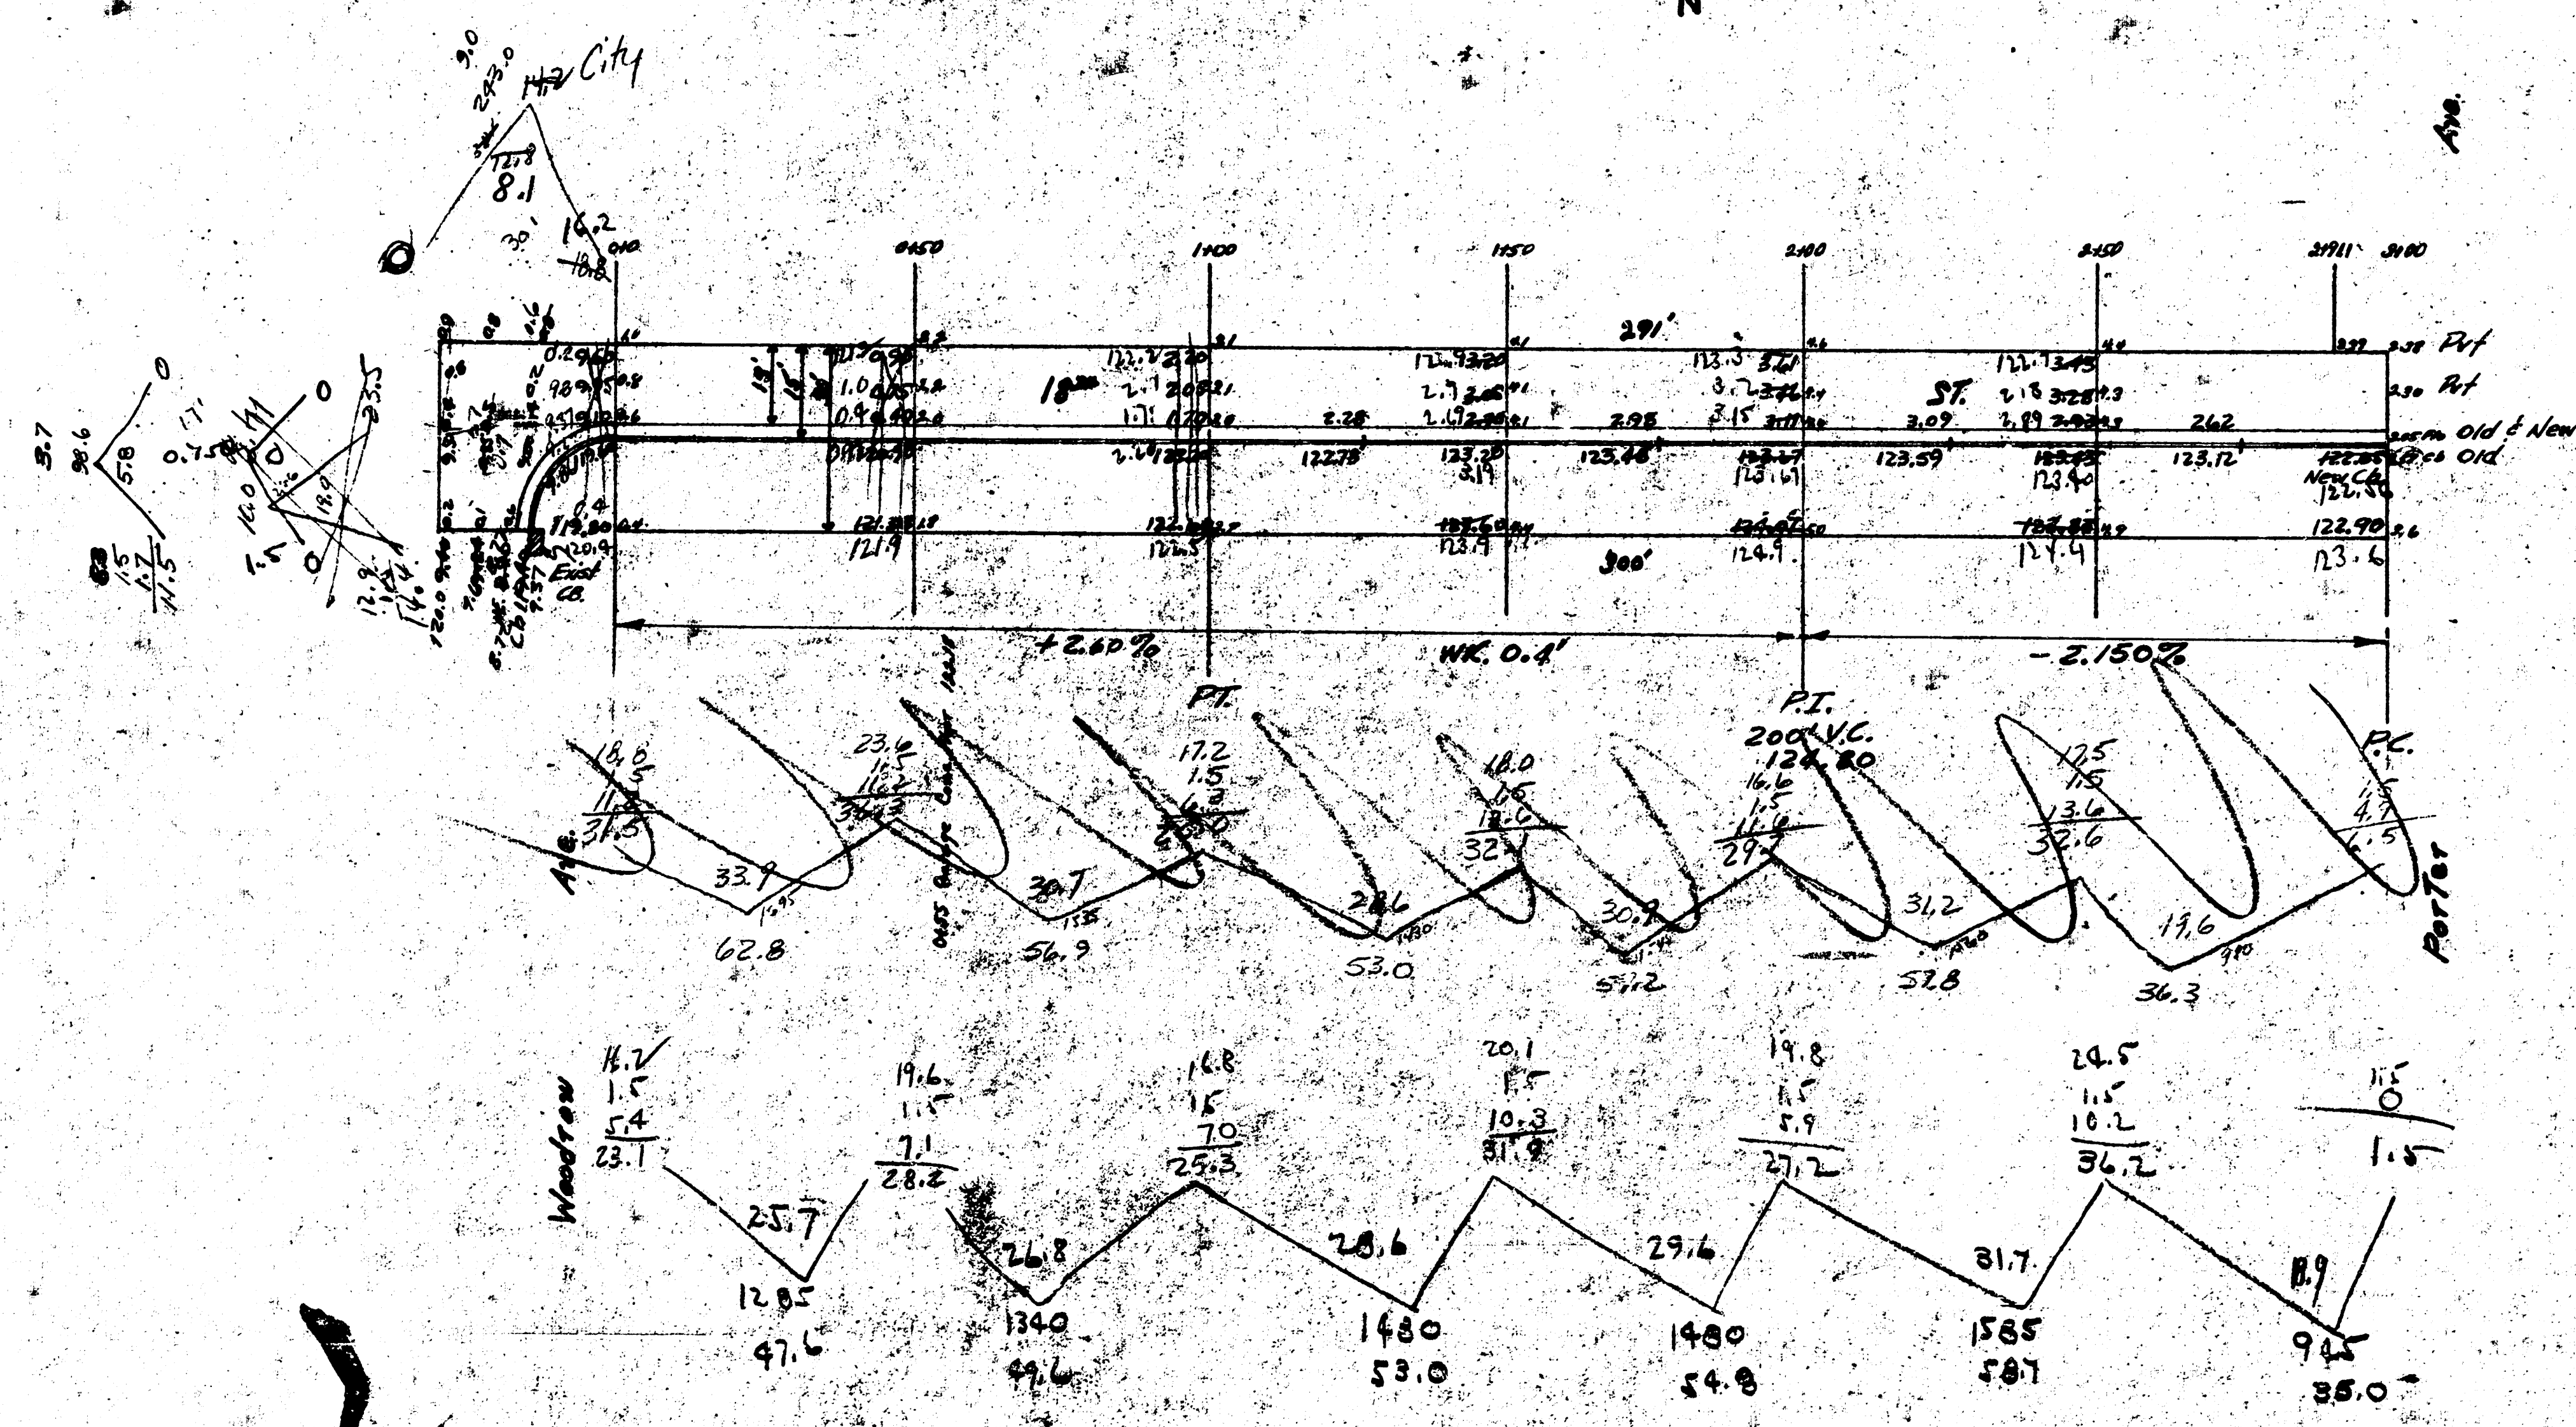

S 1/2 18th St.
E.L. Woodrow - W.L. Porter
Comb. Ch. & Gr.
City of Wichita, Kansas
L.H. White City Engineer
May 1908 Project CIV-71

B.M. 122.25 P.R. Spike in S.S. P.A.V. E.S. Woodrow - S.S. N^o




Prop.

62.8
56.3
53.0
57.2
57.8
36.3
324.0
11070
Total 352.4 Cu. Yds.

City

10.0
14.2
24.2
+1070
Total 20.6 Cu. Yds.

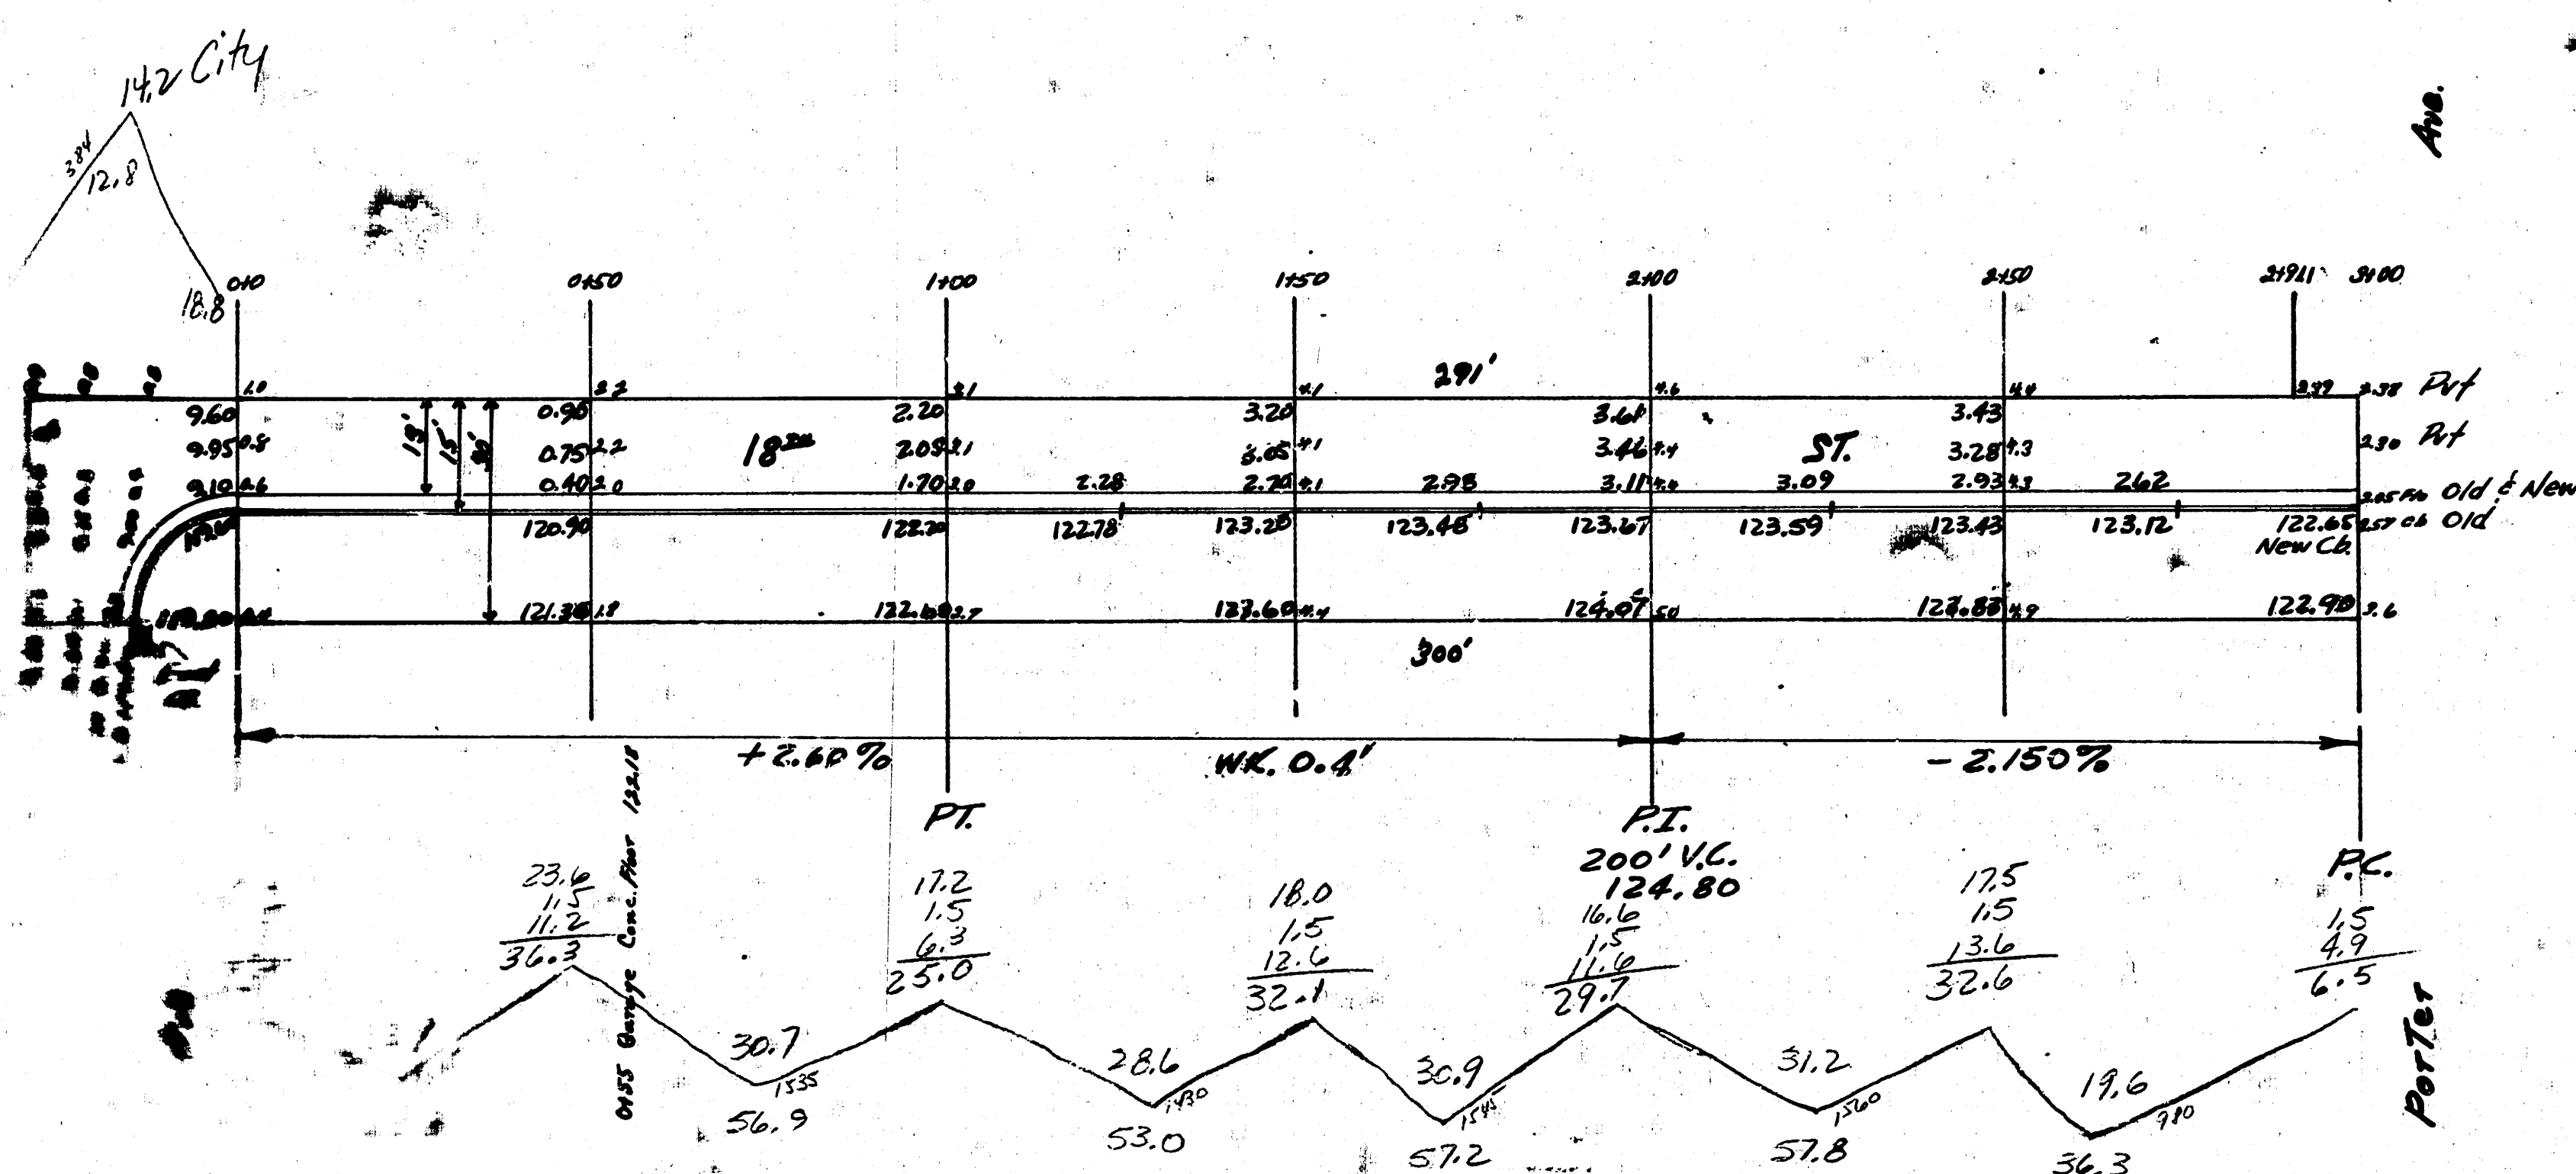

4 drives
S 1/2 18th ST
E.L. Woodrow - W.L. Porter
Comb. Cb. + G.F.
City of Wichita, Kansas
L.H. White City Engineer
May 1948 Project CIV-91

4 13 3 10