

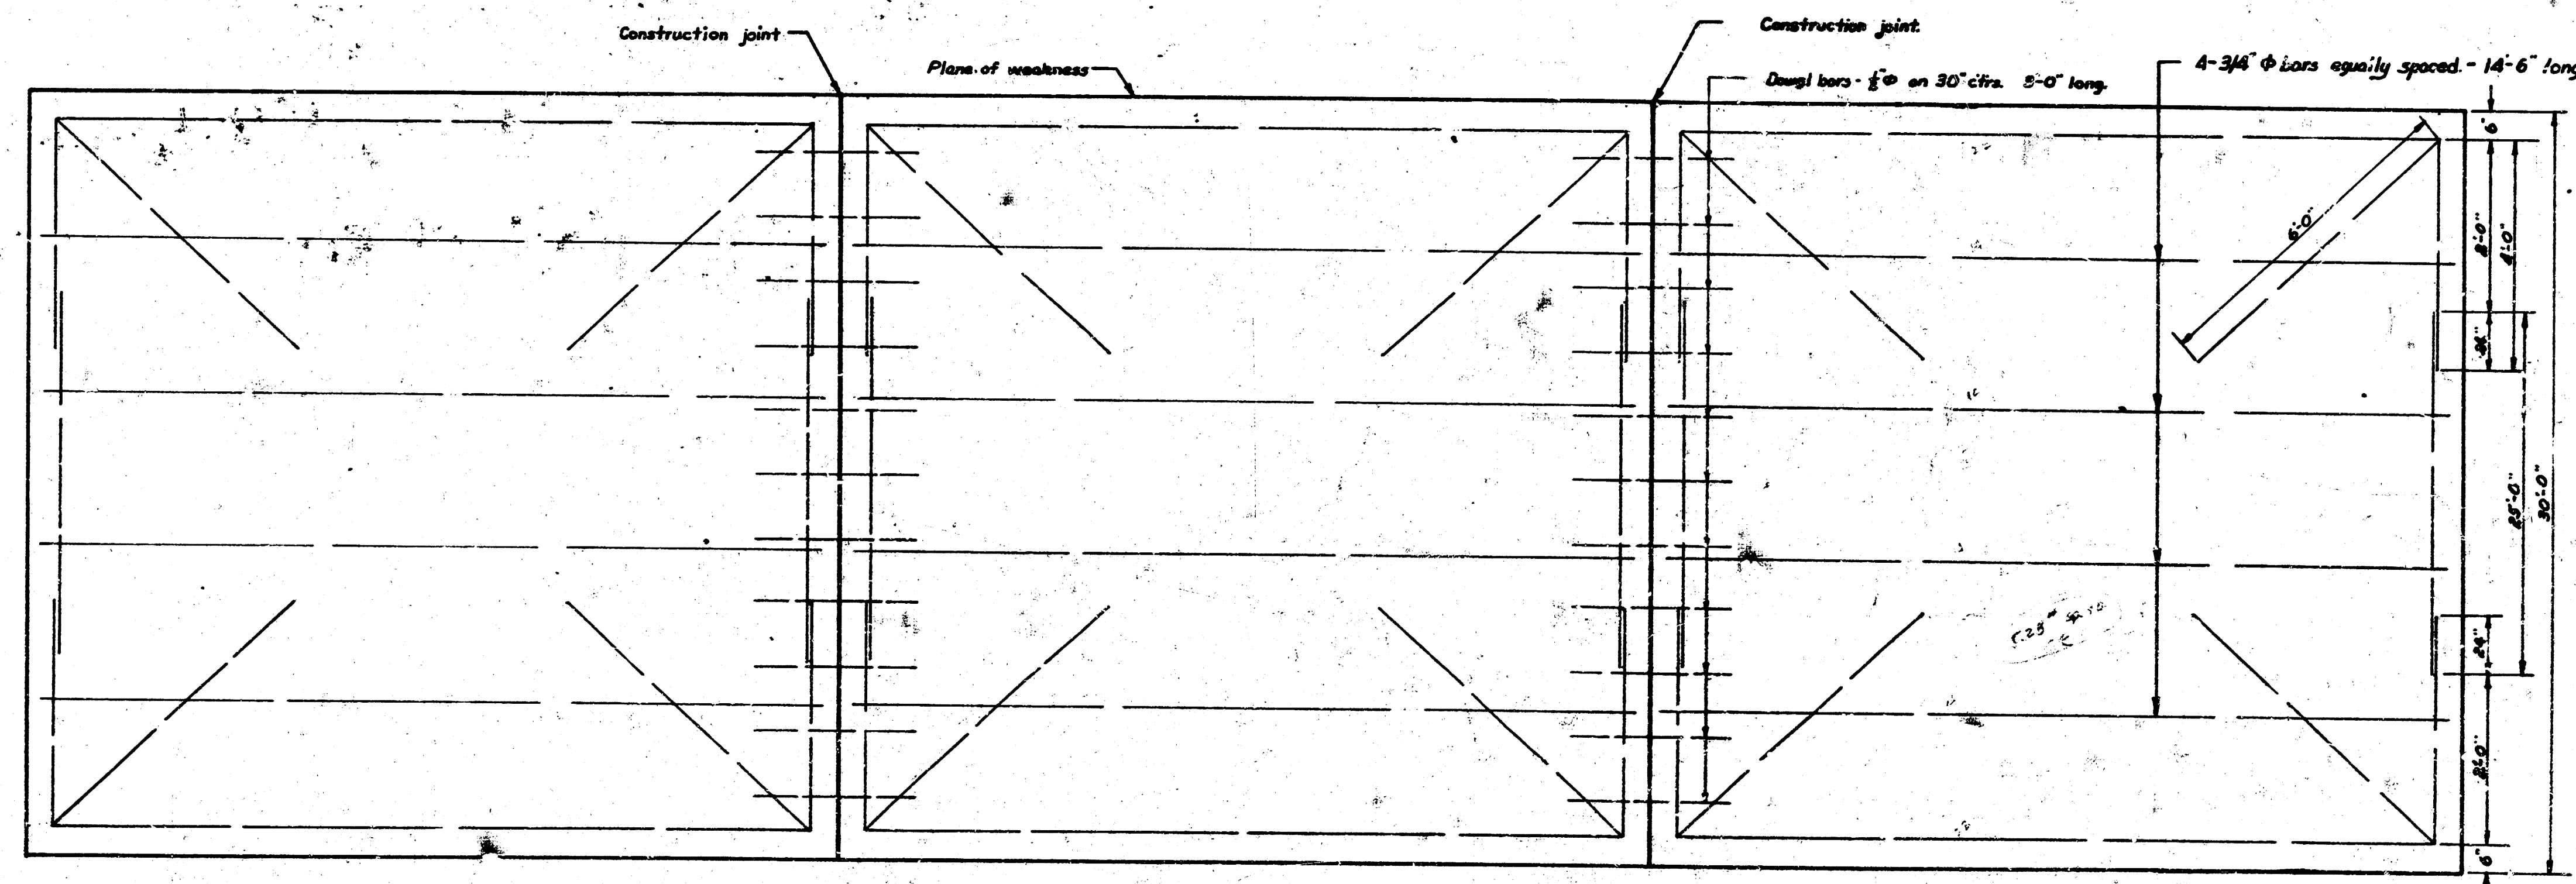


TYPICAL SECTION

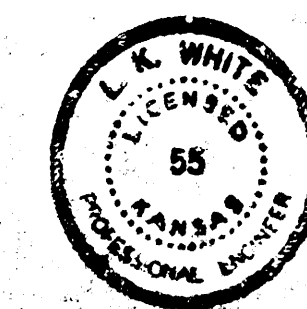

STEEL PATTERN

USE 3/4" # BARS EXCEPT WHERE OTHERWISE NOTED.

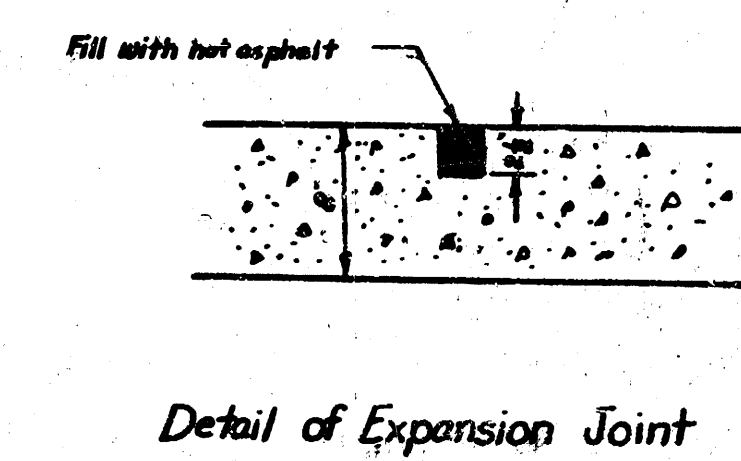

Typical Section & Steel Pattern
44' Conc. f Cb.
City of Wichita, Kansas
L. K. White City Engineer
Date _____ Proj. No. _____

