B. M. 122.38 S.E. cor. conc. step House NW cor. 22nd & 22nd.

B. M. 125.85 F. P. SE conc. Minnesota & 22nd.

Base = ℄ 22nd St. - 60' R.W.

NOTE TO FIELD ENGINEER & CONTRACTOR:

Parkings to be graded so that trees, hedges and fences will not be disturbed. See Plan for grading Construction.

N

SCALE 1"=20'

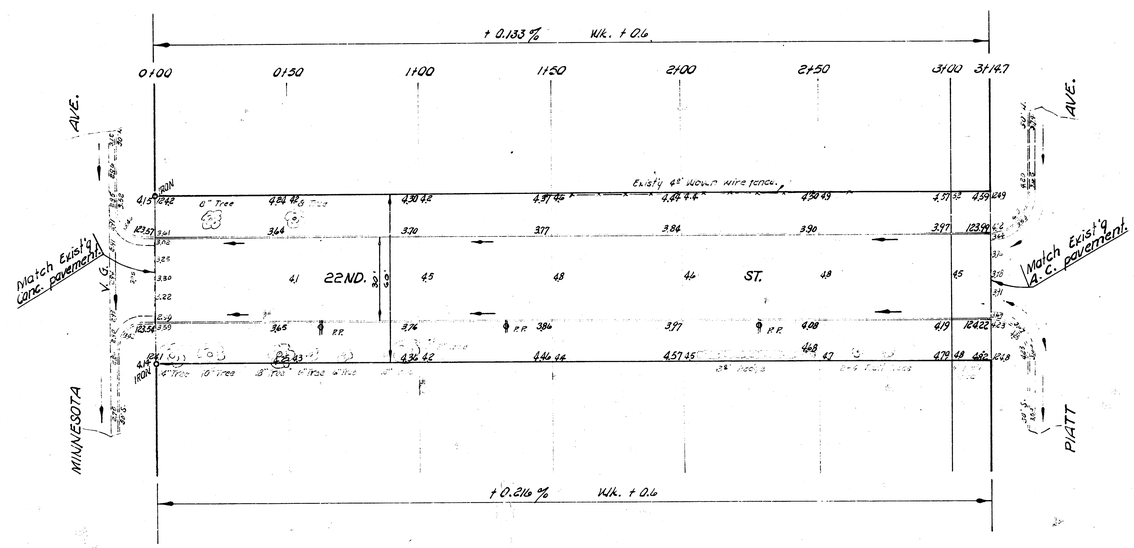

22ND ST.

EL. MINNESOTA TO WL. PIATT

30' CONC. & CB

CITY OF WICHITA, KANSAS

B. E. SMITH CITY ENGINEER

PROJ. NO. C17-92

1/2