


B.M. 12503 City Standard N.E. Cor. 29th St. and Meridian Ave.
 B.M. 12780 " " S.W. Cor. 29th St. and Amidon Ave.

Base Line is 15' N. of C.

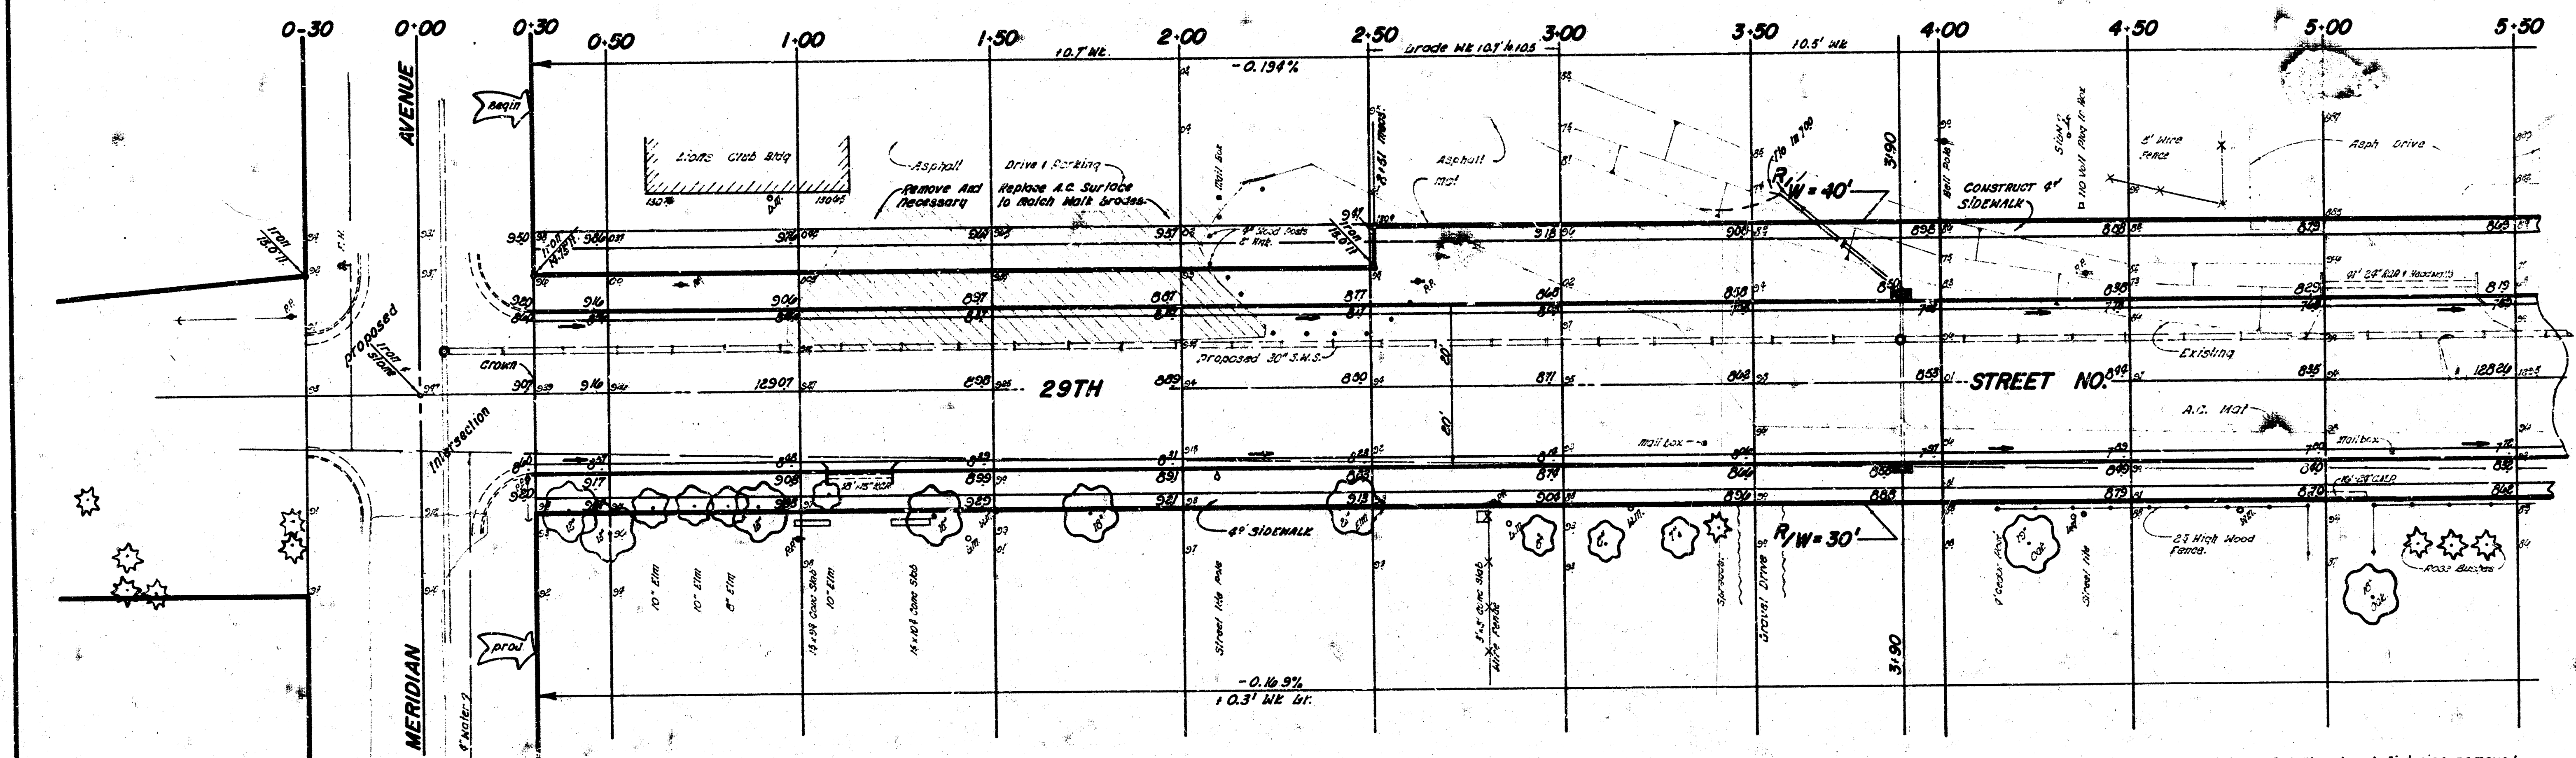

NOTE: Bid Item lineal feet pipe removed is to include headwall removal.

EXCAVATION		EARTHWORK		COMP. FILL	
12447	3304 Cu yds	222.5	337.6 Cu yds	12447	3304 Cu yds
6330	337.6	12447	3304	6330	337.6
6907	337.6	12447	3304	6907	337.6
7448	337.6	12447	3304	7448	337.6

29TH STREET NORTH
 E.L. MERIDIAN AVE. to E.L. AMIDON AVE.
36'-2'-40' ASPH & WALK
 CITY OF NICHITA, KANSAS
 B.E. SMITH CITY ENGINEER
 DATE Aug. 1969 PROJ. No. C19-3

2/10

