


B.M. 12503 City Standard N.E. Cor. 29th St. and Meridian Ave.
 B.M. 12780 " " S.W. Cor. 29th St. and Amidon Ave.

Base Line is 15' N. of C.

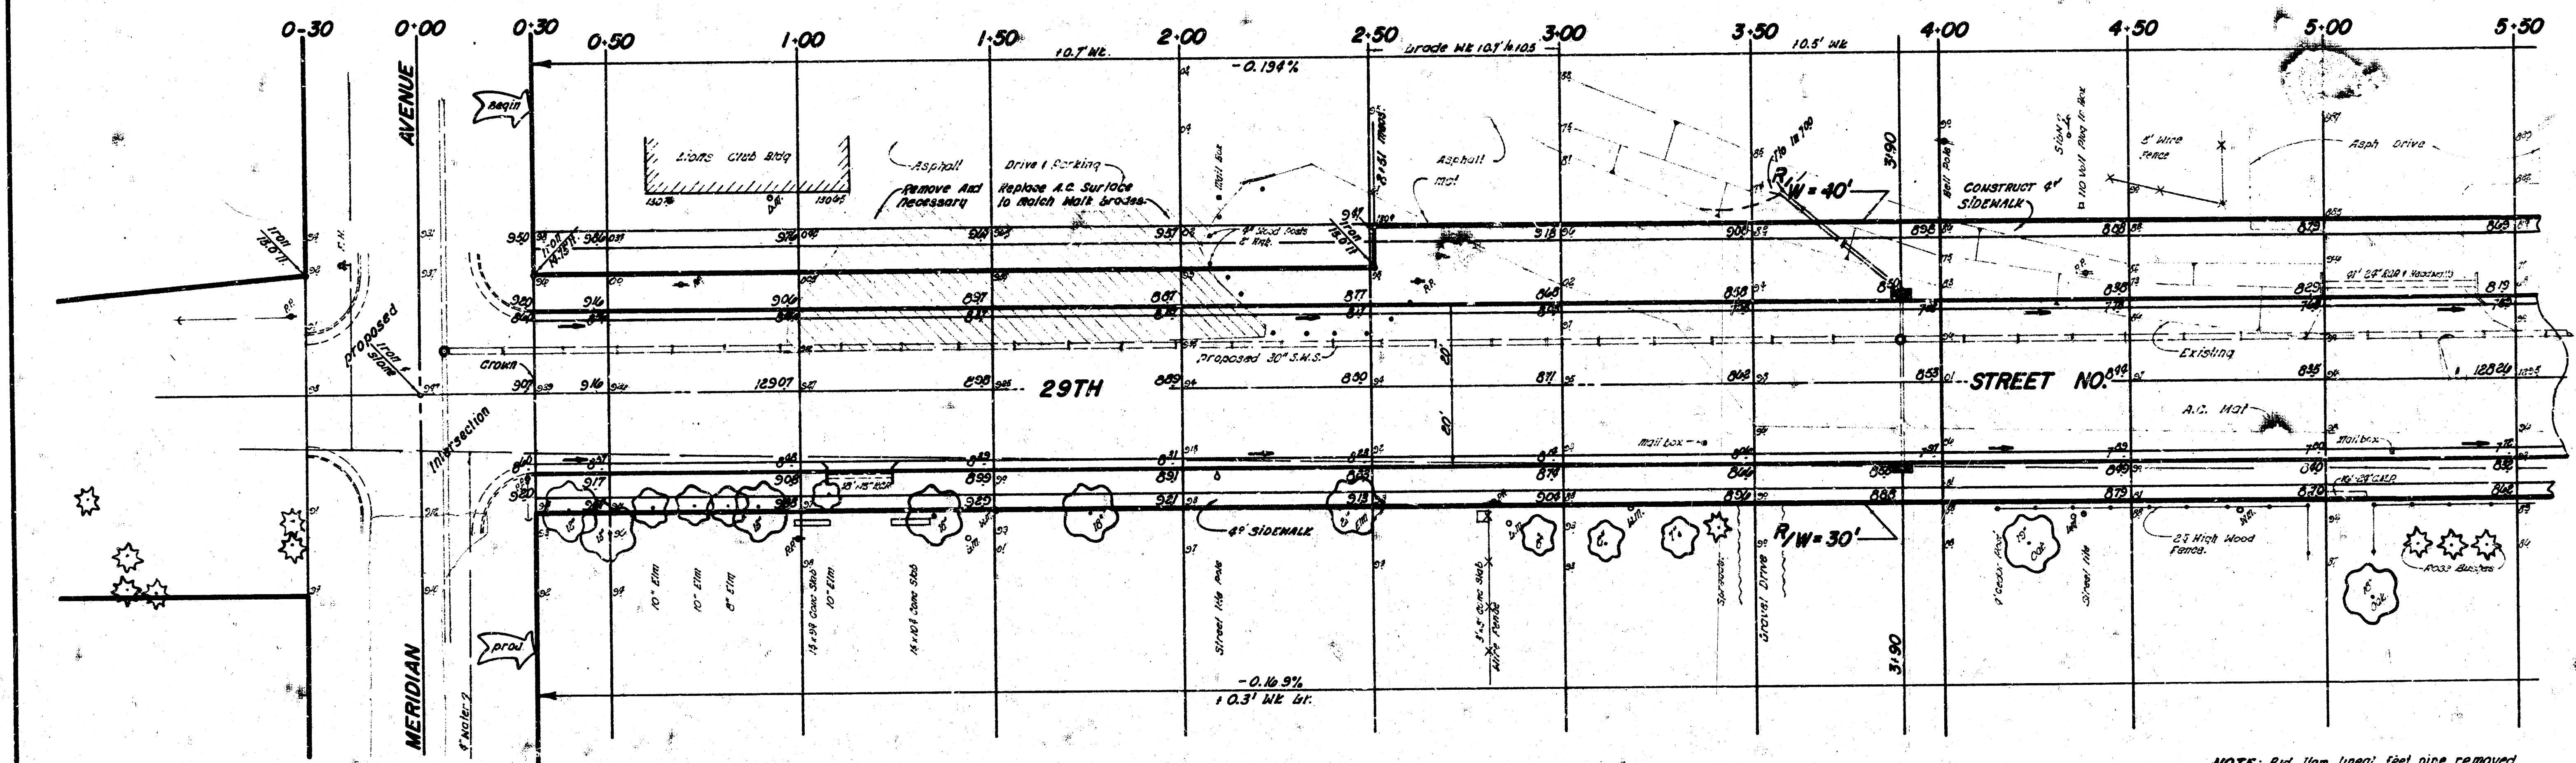

NOTE: Bid item lineal feet pipe removed is to include headwall removal.

EXCAVATION		EARTHWORK		COMP. FILL	
12447	337.6 Cu yds	222.5	337.6 Cu yds	12447	337.6 Cu yds
6330	337.6 Cu yds	12447	337.6 Cu yds	12447	337.6 Cu yds
6907	337.6 Cu yds	2217	337.6 Cu yds	12447	337.6 Cu yds

29TH STREET NORTH
 E.L. MERIDIAN AVE. to E.L. AMIDON AVE.
36'-2'-40' ASPH & WALK
 CITY OF NICHITA, KANSAS
 B.E. SMITH CITY ENGINEER
 DATE Aug. 1969 PROJ. No. C19-3

2/10

