
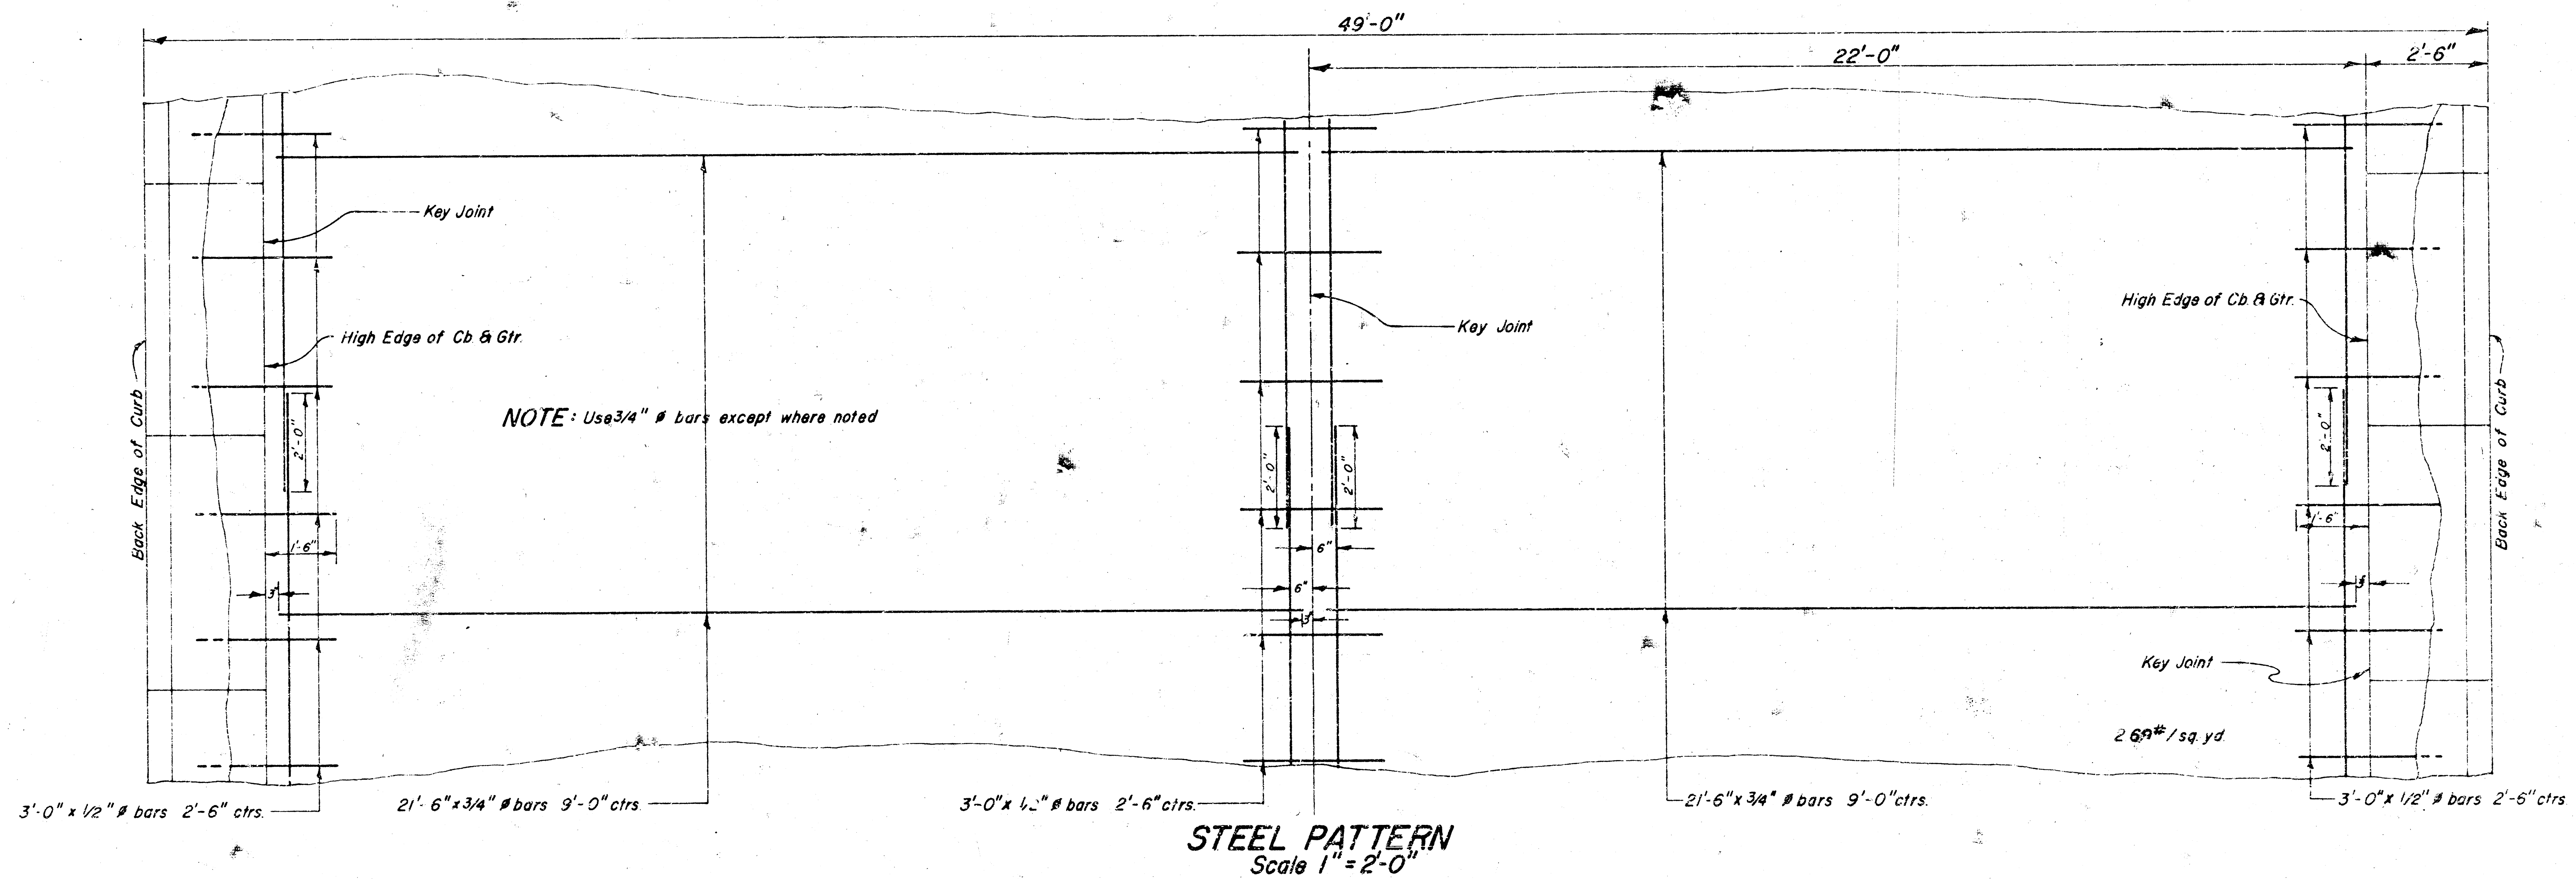


31 ST. STREET SOUTH

FROM E.L. WEST STREET TO E.L. SHERIDAN AVENUE
R.W. LINN CITY ENGINEER CITY OF WICHITA KANSAS

PROJECT NO. DAKM 558087

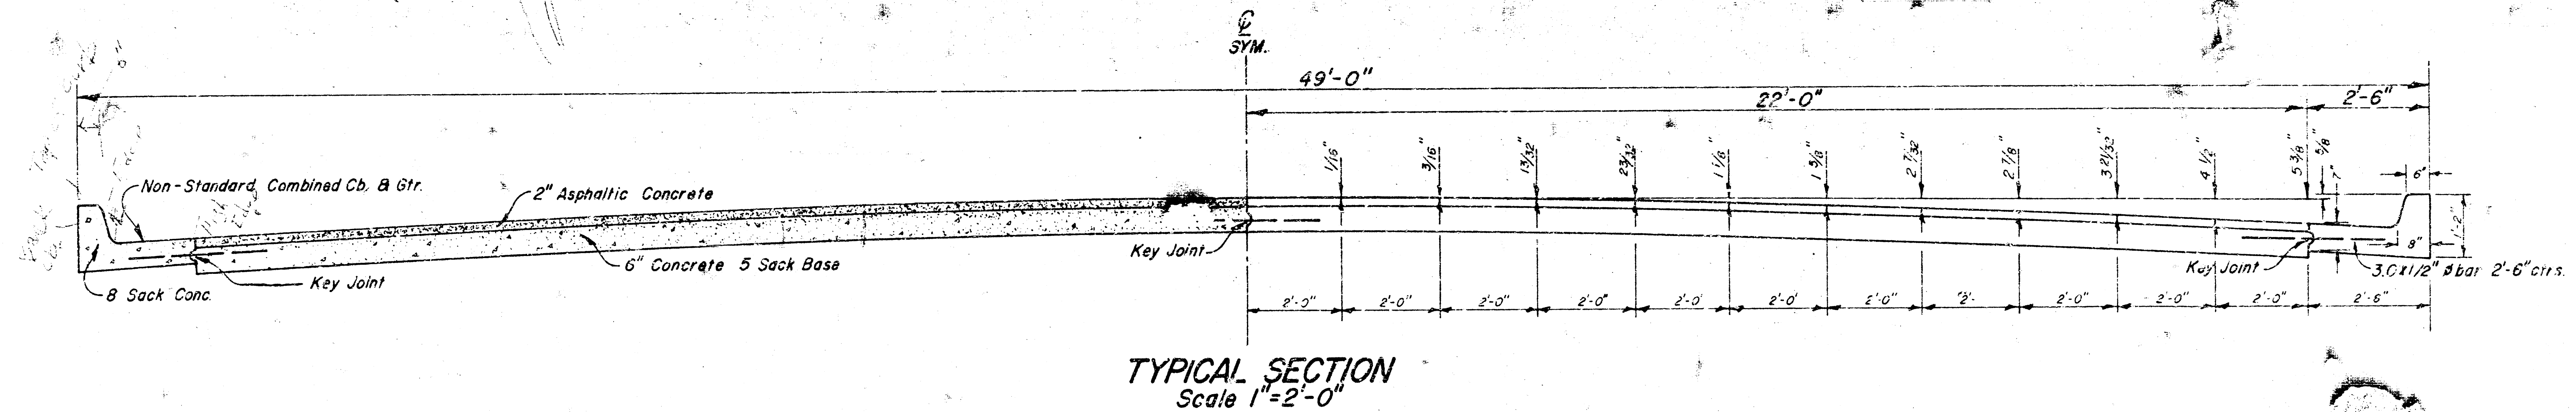

B.M. 103.75 City Std. 52'E & 43'N.
of c/cr. 31st Street & West St.


NOTE:

Contractor to clear right-of-way, grade
parkings & compact fill for proposed sidewalk.
Sidewalk to be constructed by others.

Contractor to grade all street intersection approaches
to match pavement and provide for drainage.

B.M. 102.38 R.R. Spike N. side Te'l. Pole
on S. side 31st St. @ Sta. 4+45

Scale: 1"=20'

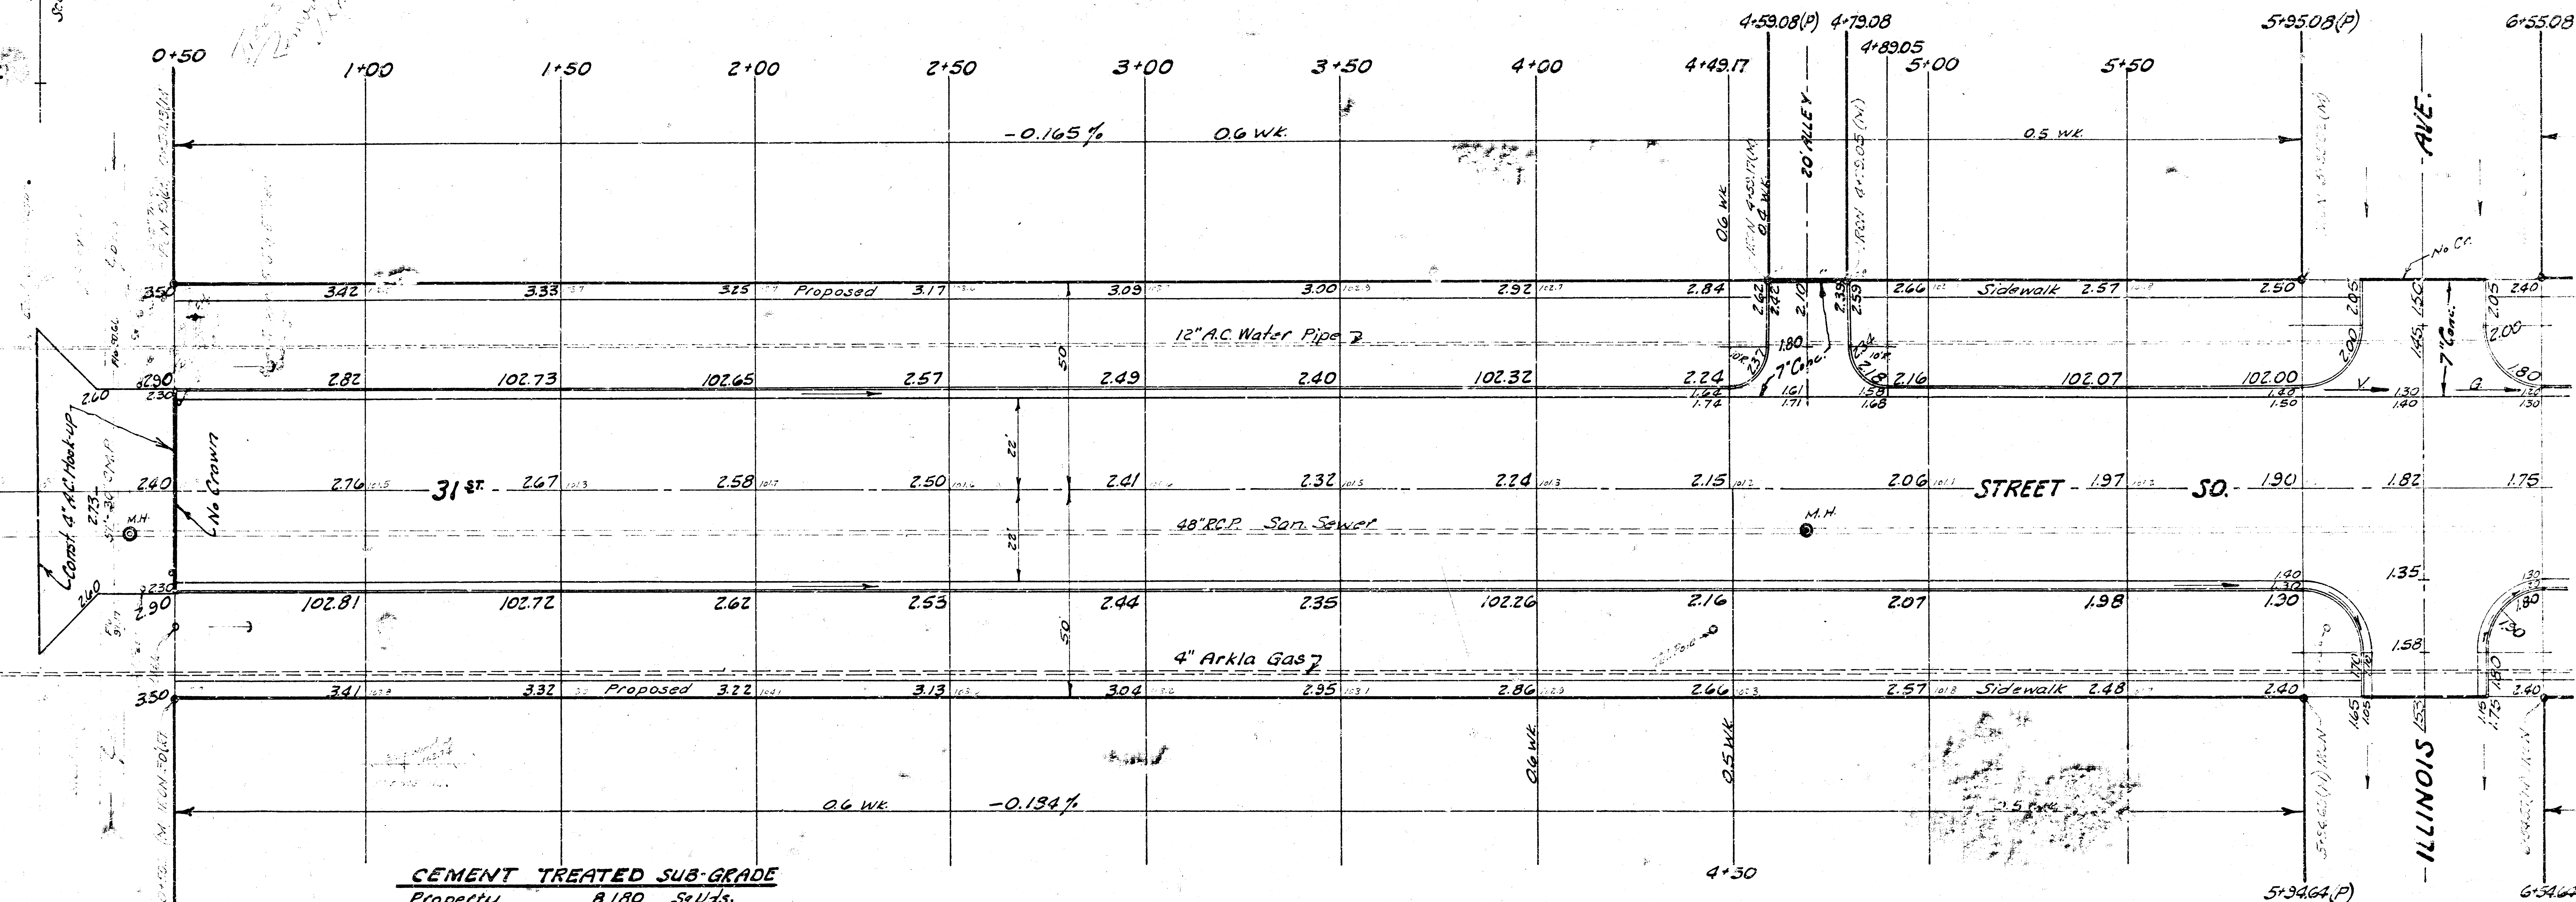

CEMENT TREATED SUB-GRADE

Property	8,180	Sq.Yds.
Imp. & Re-imp.	5,440	Sq.Yds.
City	3,140	Sq.Yds.

EXCAVATION

PROPERTY	IMP. & REIMP.	CITY
2204 Cu.Yds.	710 Cu.Yds.	950 Cu.Yds.
220 " "	71 " "	95 " "
Totals 2424 Cu.Yds.	781 Cu.Yds.	1045 Cu.Yds.

COMPACTED FILL

PROPERTY	IMP. & REIMP.	CITY
307 Cu.Yds.	484 Cu.Yds.	161 Cu.Yds.
31 " "	48 " "	16 " "
Totals 338 Cu.Yds.	532 Cu.Yds.	177 Cu.Yds.


31ST STREET SOUTH
FROM E.L. WEST STREET
TO E.L. SHERIDAN AVENUE
26-2-30 A.C. & Widen to
48' Improve & Reimprove
R.W. LINN CITY ENGINEER
CITY OF WICHITA KANSAS
Date: MAY 1971

Proj. No. DAKM 558087

2/12

B.M. 102.64 R.R. Spike N. side tel. pole
on S. side 31st St. @ Sta. 7+69

B.M. 101.45 R.R. Spike on N. side tel. pole
on South Side 31st St. @ Sta. 11+82

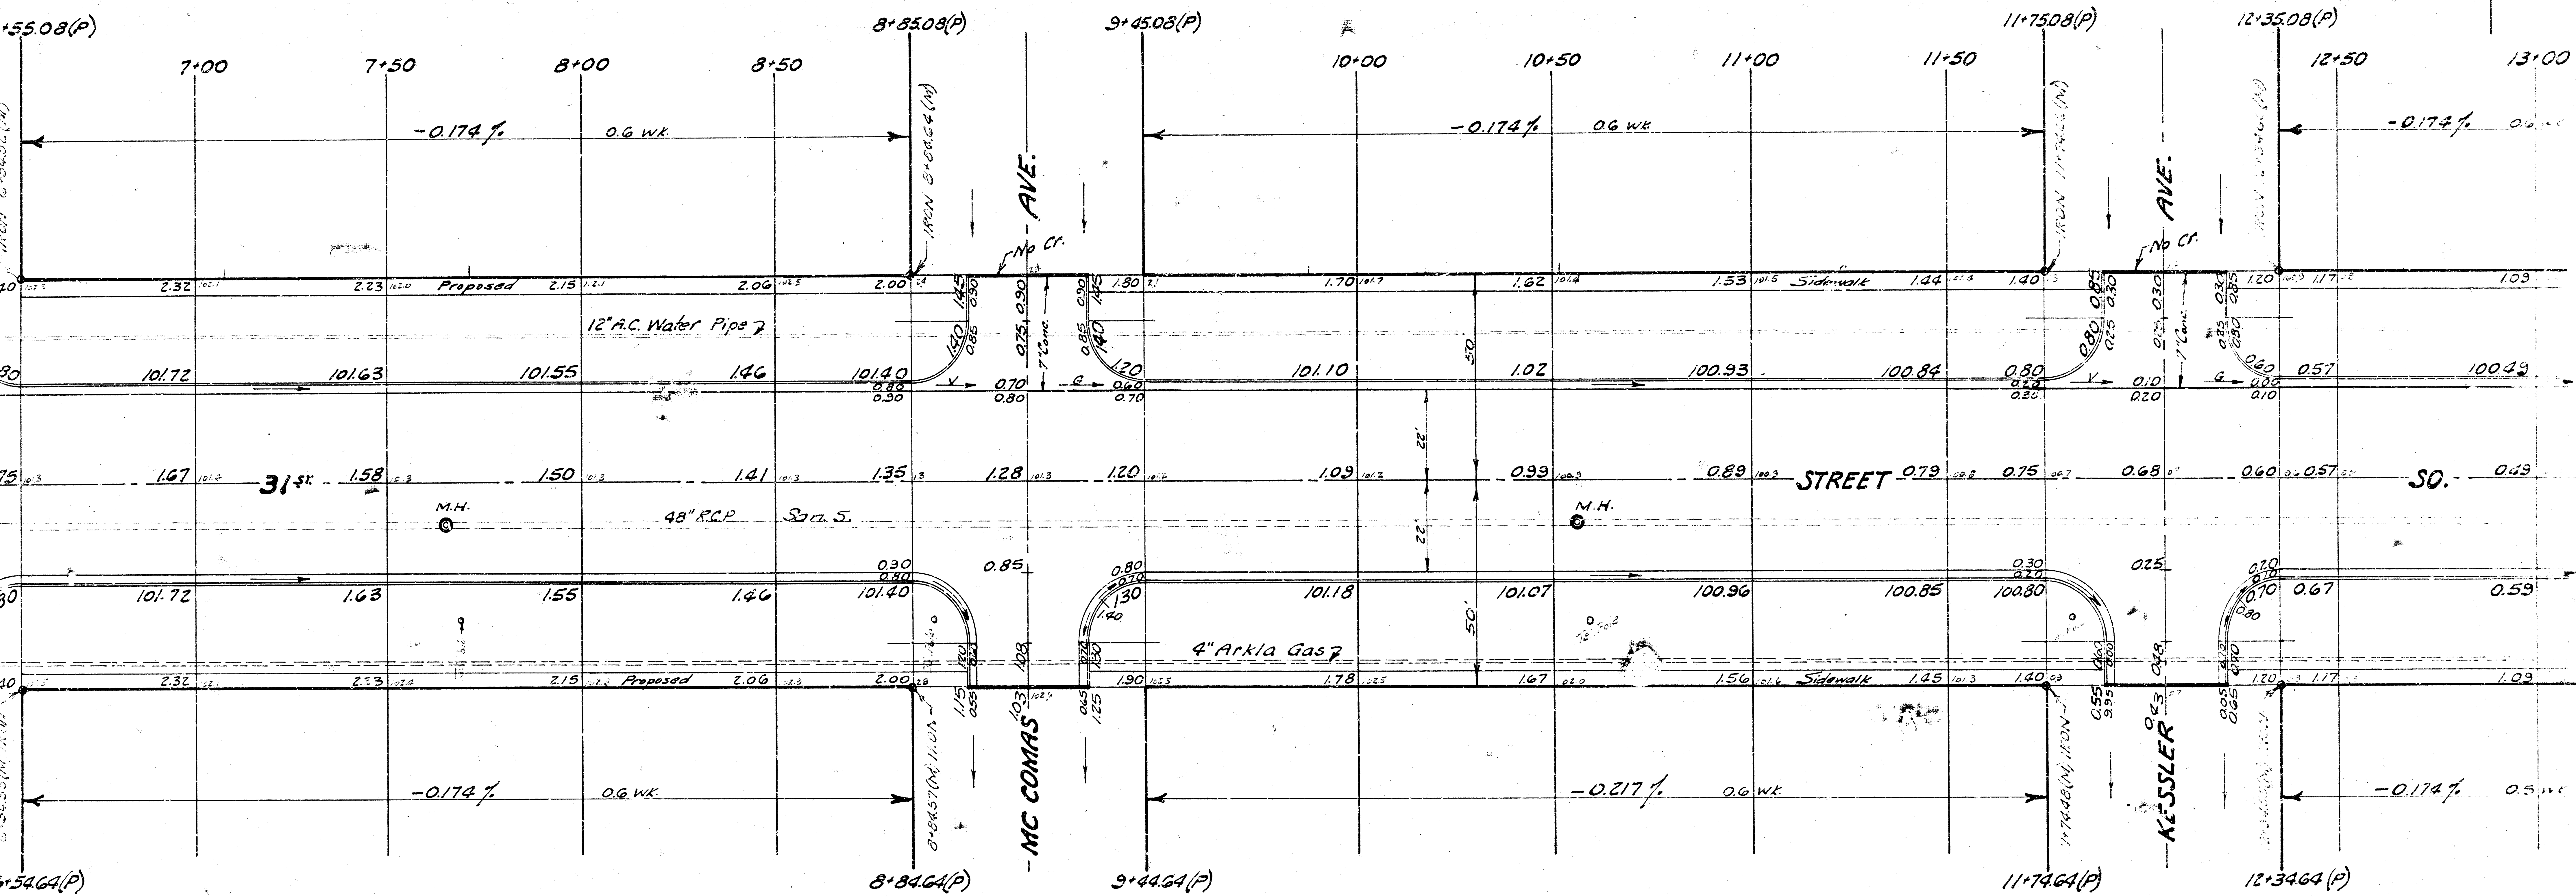

DAKM 558087

3/12


B.M. 100.32 RR Spike N. side tel. pole
on S. side 31st St. @ Sta. 16+39

NOTE:

Elec. Fence removal is incidental to project.
Contractor to contact property owner
with regard to fence removal.

NOTE:


Top of 15" R.C.P. in the sub-grade treatment
area. Use Caution. Do not damage pipe.

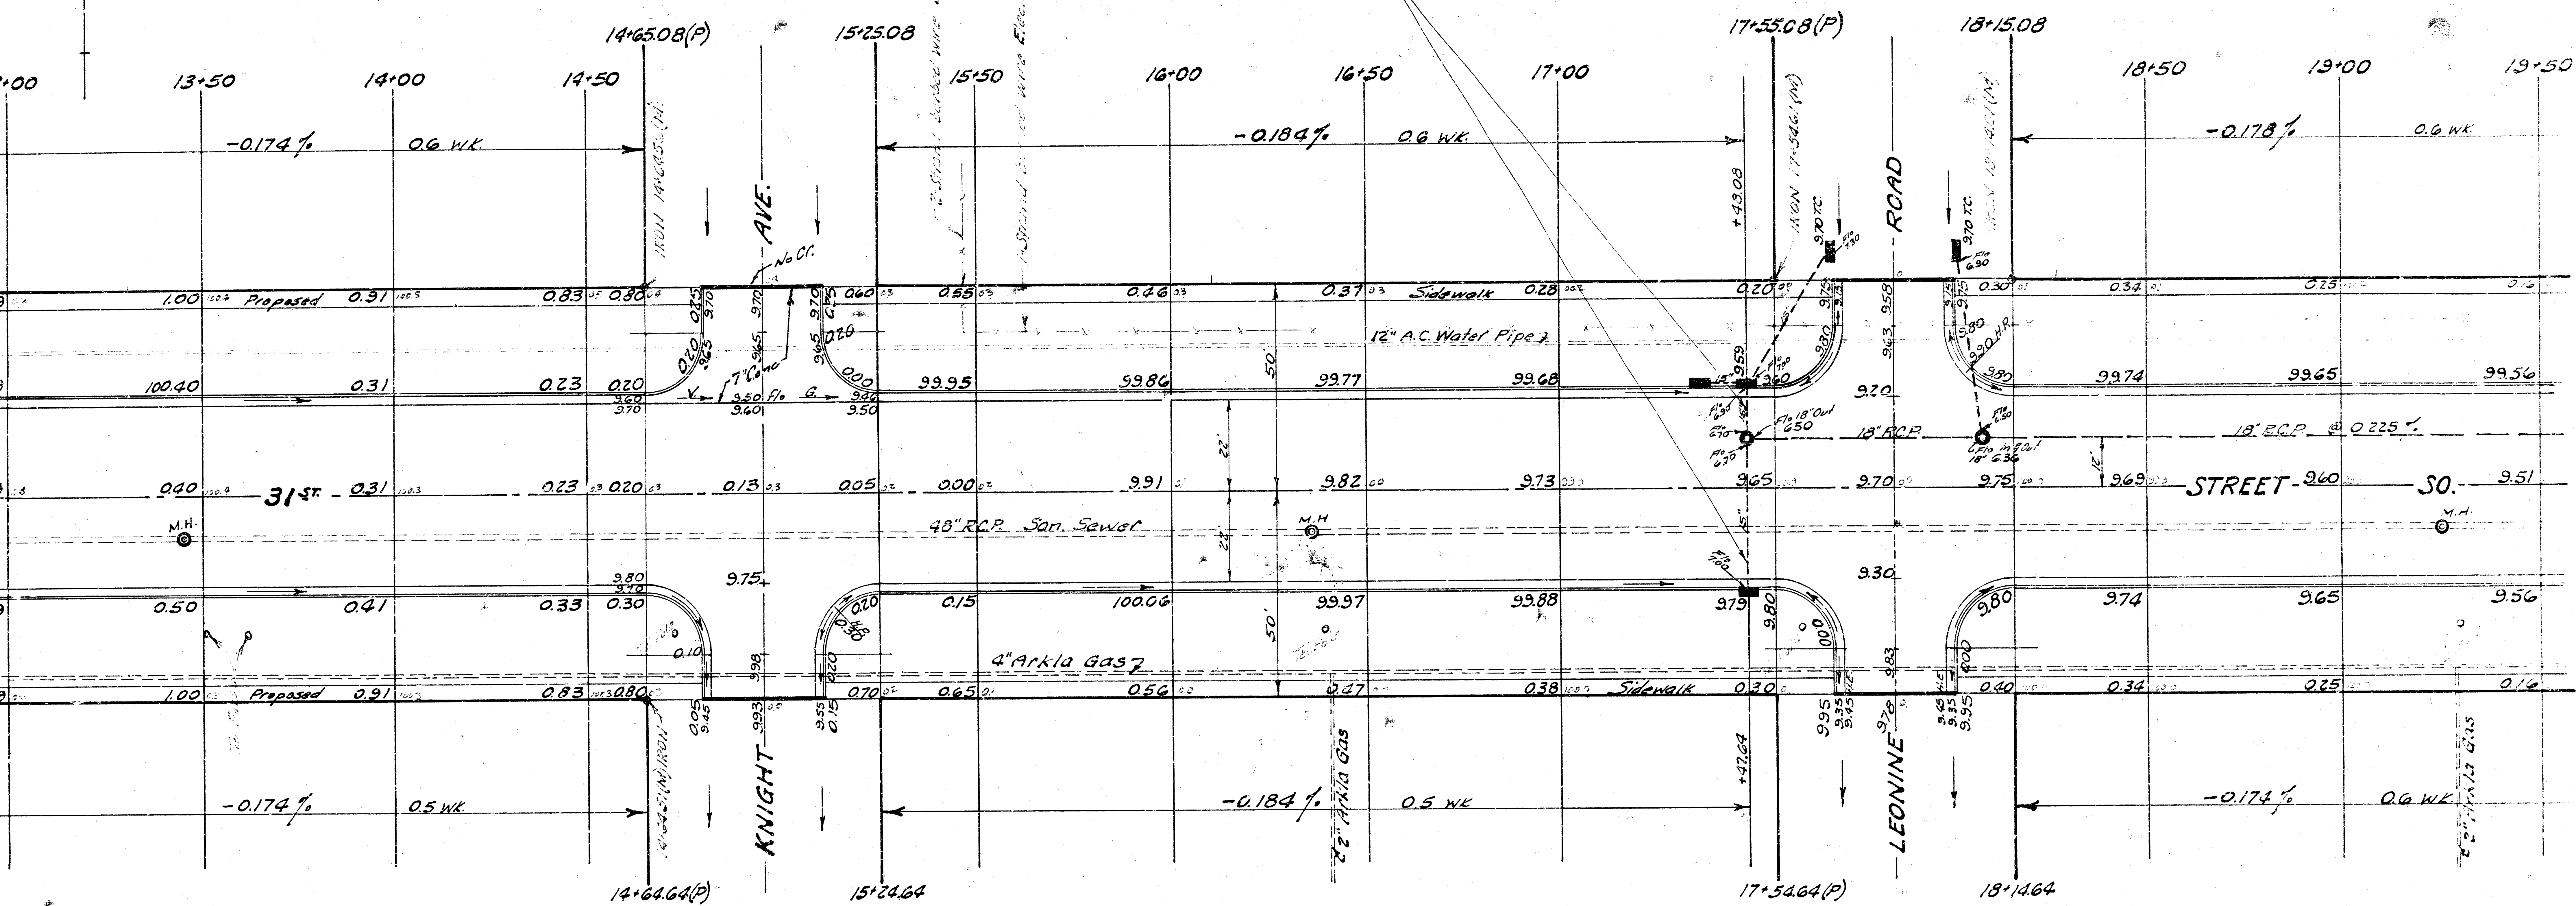


DAKM 558087

4/12

B.M. 100.71 RR Spike N. side Tel. Pole
on S. side 31st St. @ Sta. 22+20

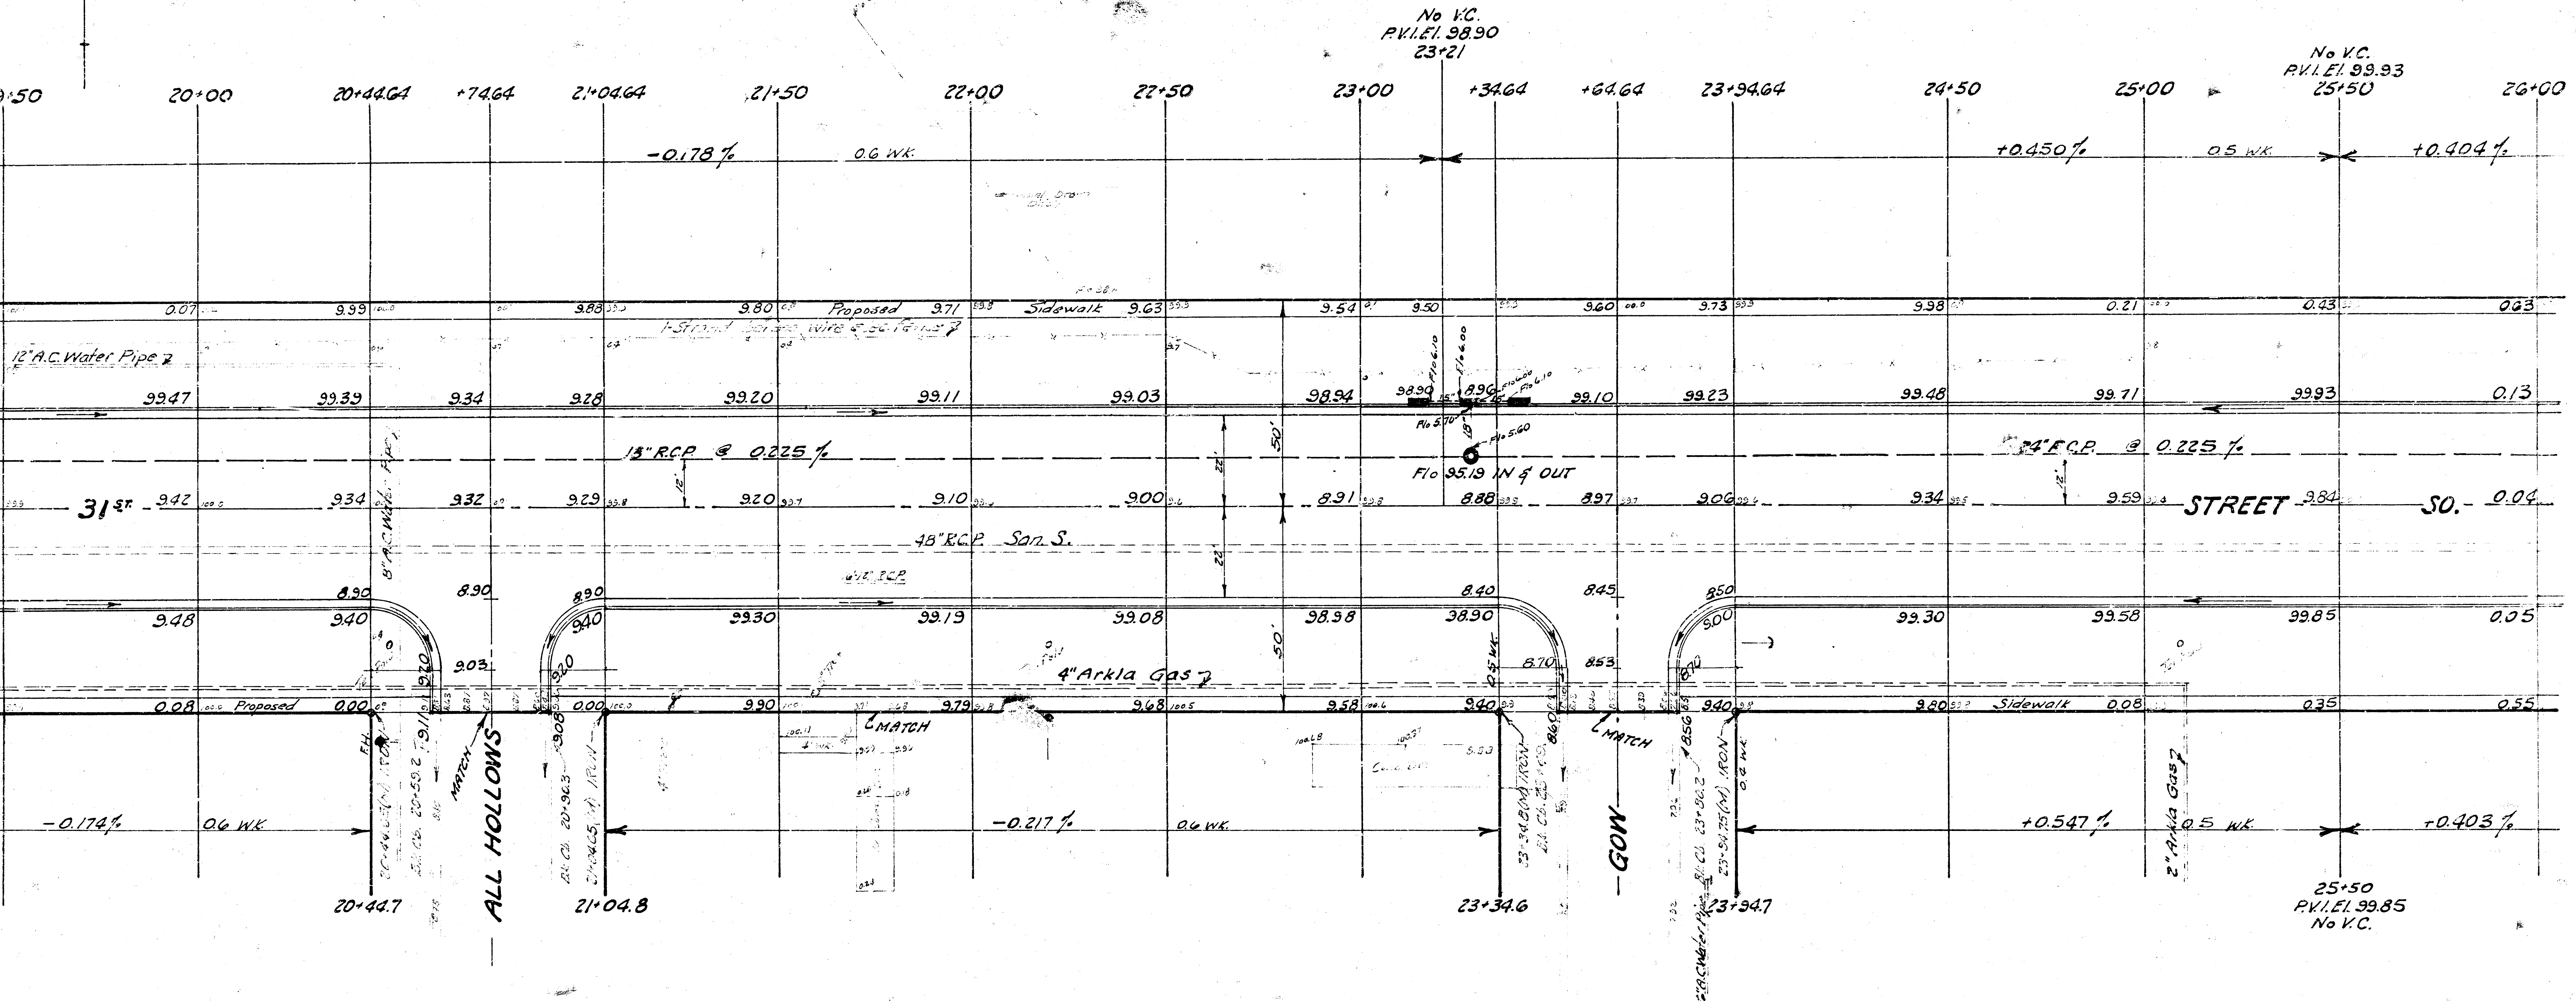


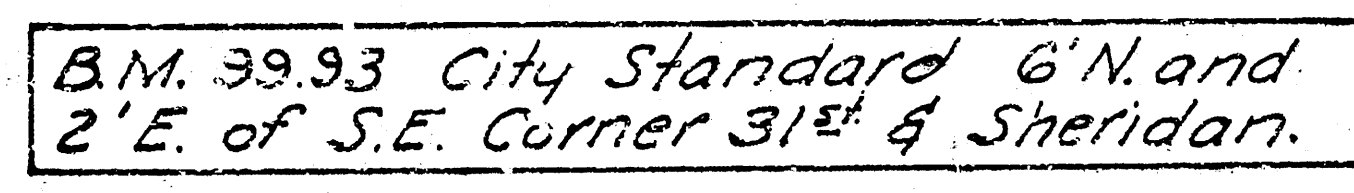

NOTE:
Pavement Contractor to fill parkings
across R.C.B.C.


REFERENCE POINTS TO 1/4 SEC. IRON ON E 31st ST. & E SHERIDAN

1. 66.53' E.S.E. to "X" cut top of south curb 31st Street.
2. 67.17' E.N.E. to "X" " " " north curb 31st Street.
3. 46.83' S.W. to nail in bottle cap on N.W. side tel. pole.

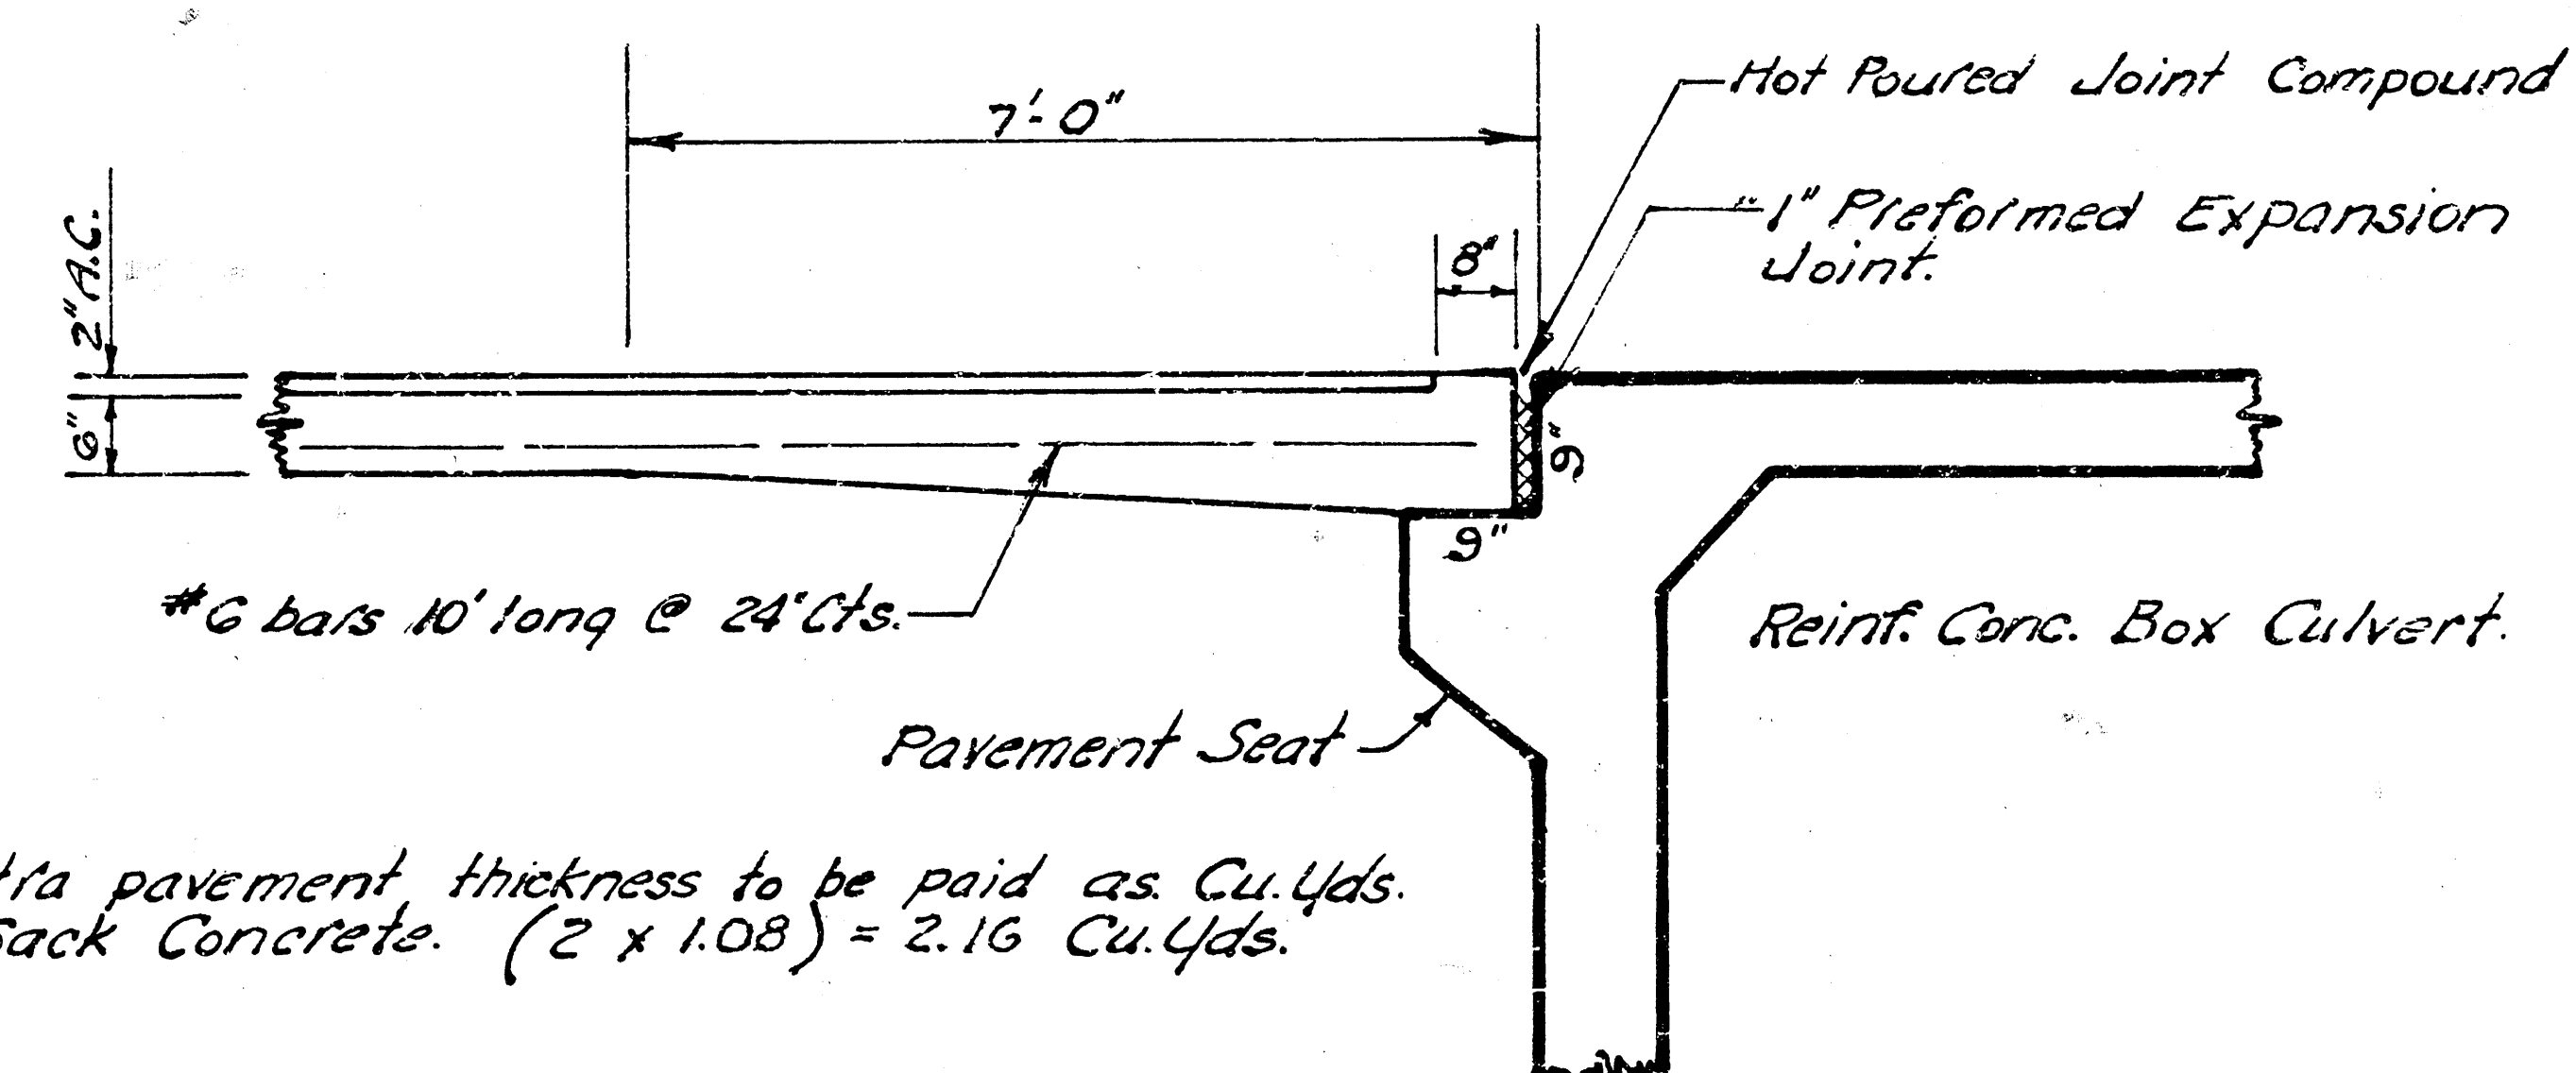


DETAIL SHOWING EXTRA PAVEMENT
THICKNESS & EXTRA REINF. STEEL
No Scale;

[illegible]

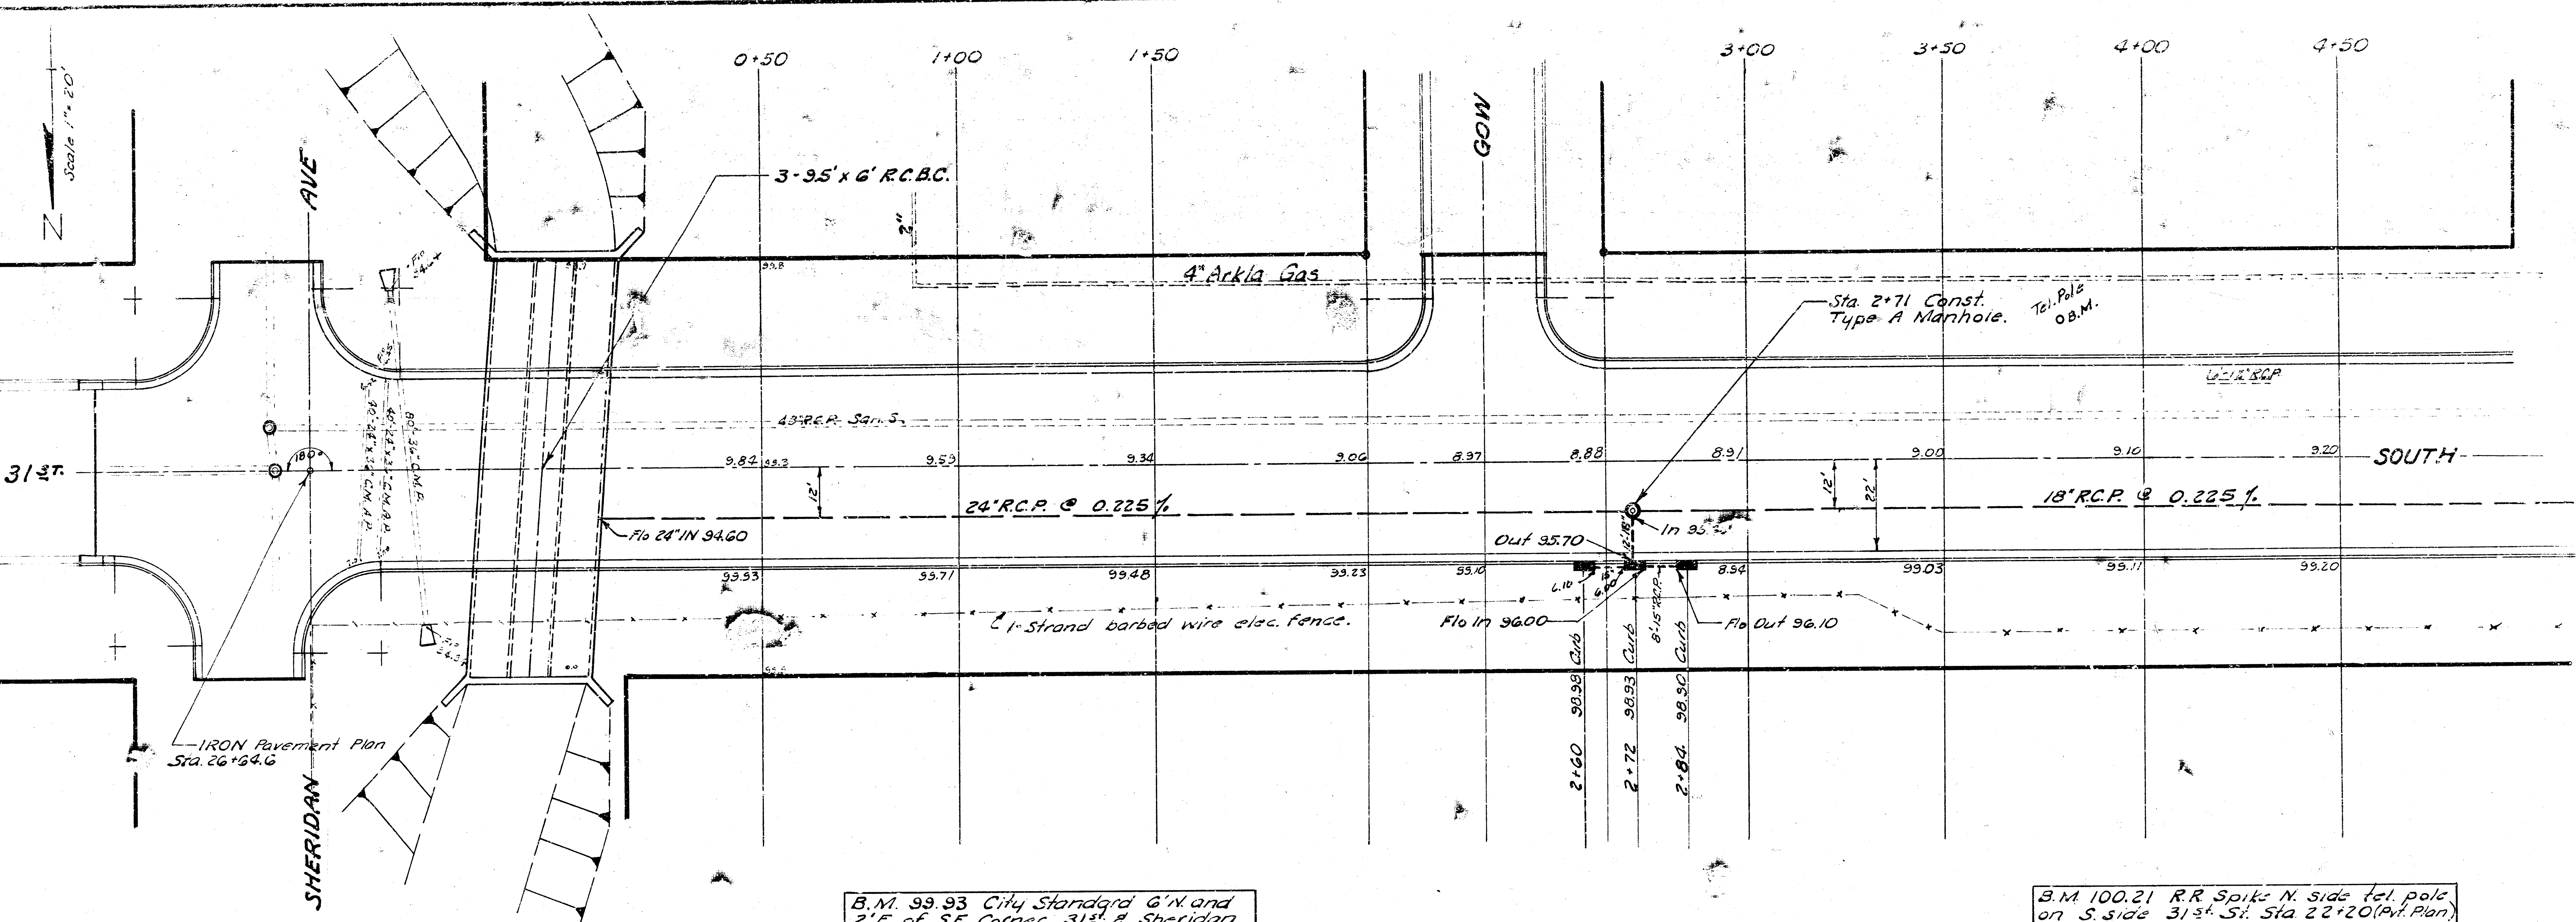

B.M. 99.93 City Standard G.N. and
2'E. of S.E. Corner 31st & Sheridan

B.M. 100.21 R.R. Spike N. side tel. pole
on S. side 31st St. Sta 22+20 (Pvt. Plan)

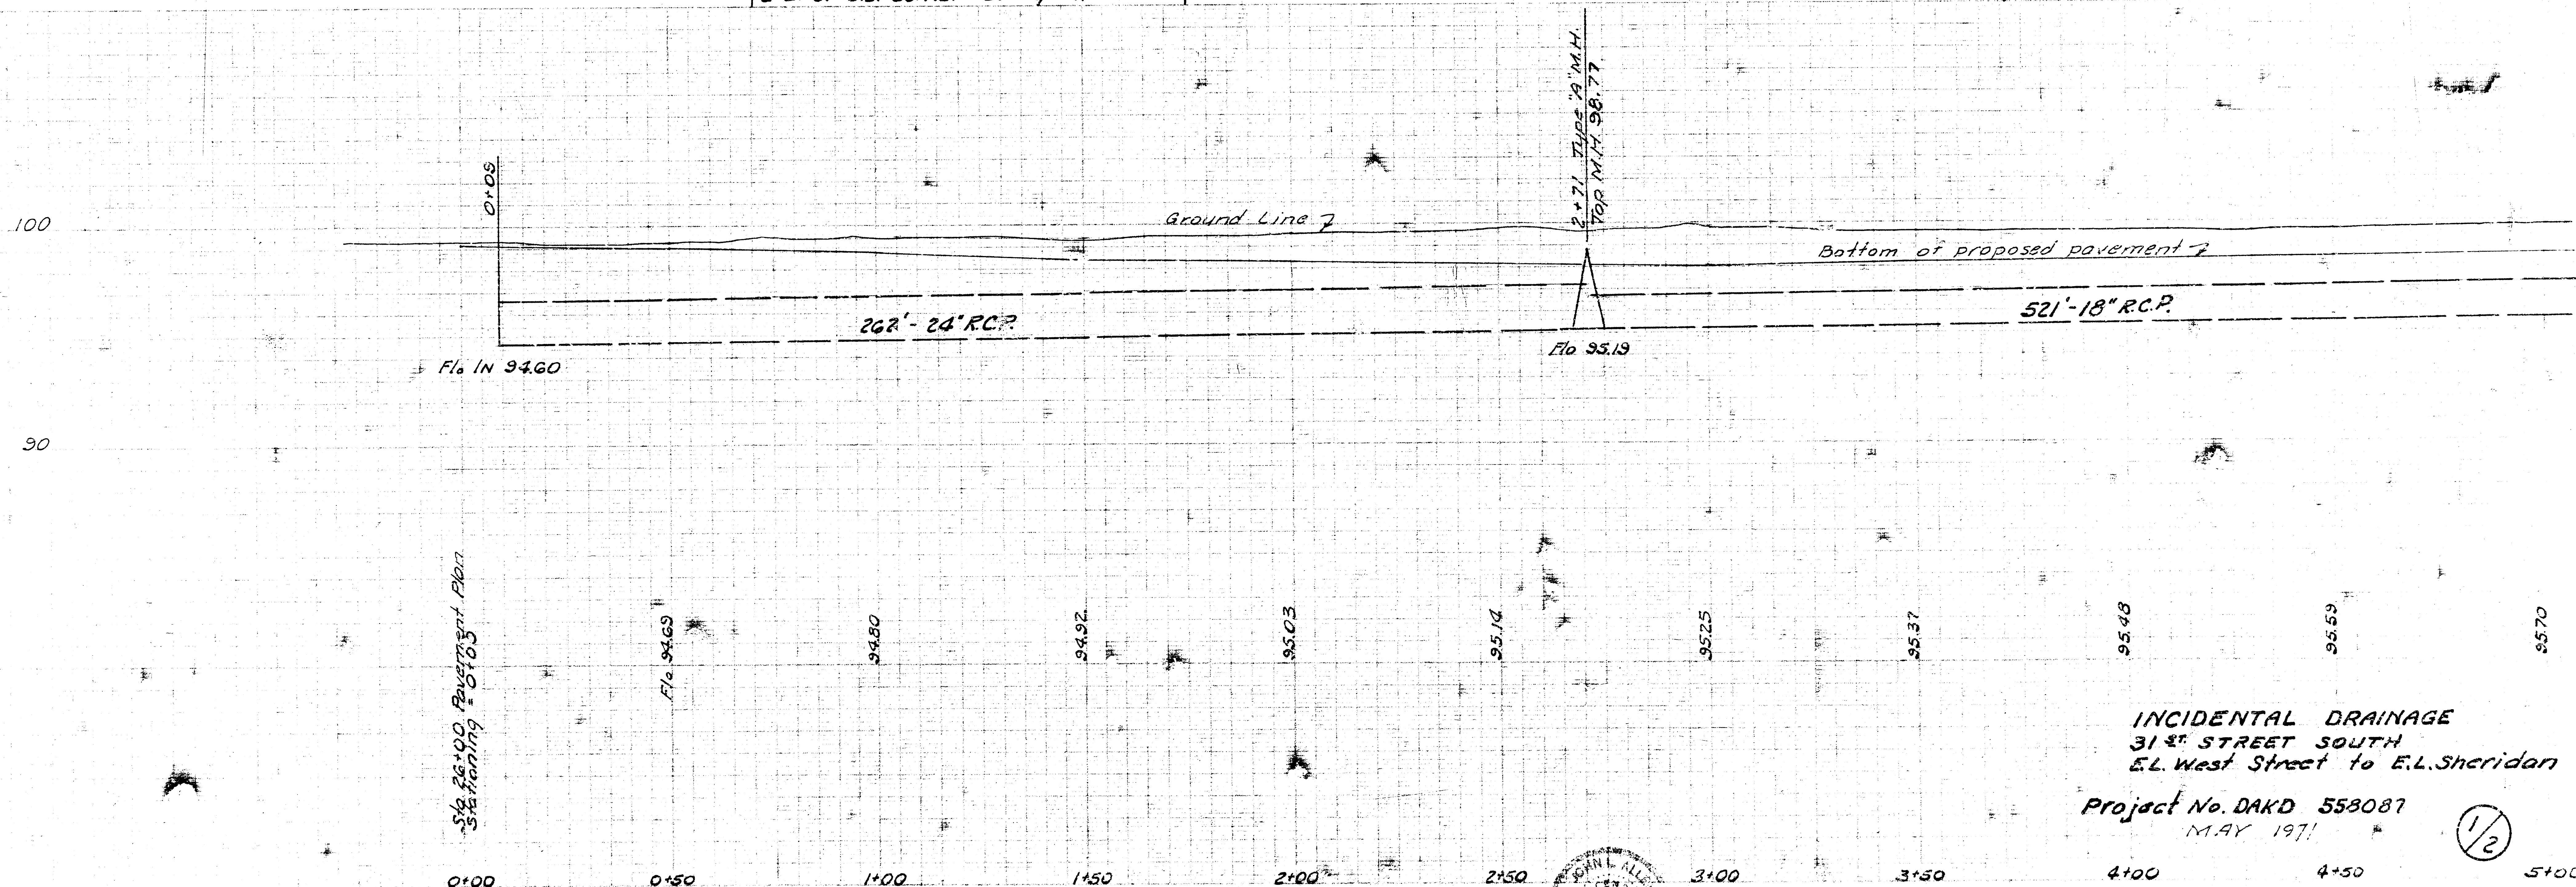

INCIDENTAL DRAINAGE
31st STREET SOUTH
E.L. West Street to E.L. Sheridan

Project No. DAKD 558087
MAY 1971

1/2

