
B.M. 101.27 S.E. Cor. 1st. conc. step Ho. 3302 W. 33rd. St. So.
B.M. 100.64 S.E. Cor. conc. porch Ho. 3306 W 32nd St. So.

Scale 1" = 20'

GENERAL NOTES :

CONTRACTOR: Grade parking & clear R.W. for prop. sidewalk.
Compact backfill in sidewalk.
Sidewalk to be constructed by Others

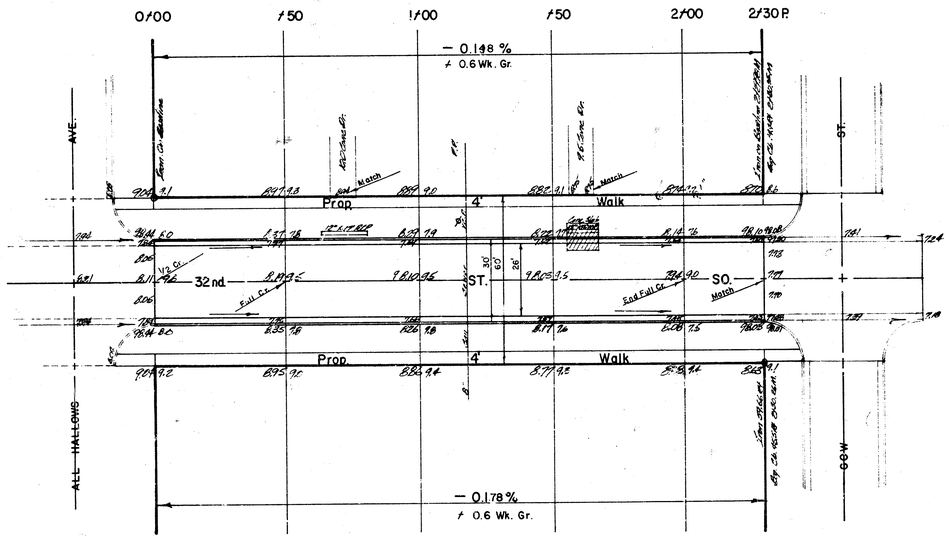

EXCAV.

Prop.

460.8 C.Y.
46.1 /10%
506.9 C.Y. Total

Survey G.V. dr. D.B. Plan L.C. Checked

32 nd. ST. SO.
E. ALL HALLOWS To W. L. GOW

26' - 2' - 30' A.C.

CITY OF WICHITA, KANSAS
B.E. SMITH CITY ENGINEER
DATE: APRIL 1967 PROJ. NO. C18-94