

B.M. 97.505 U.S.G.S. STD. S.W. COR. MERIDIAN & 31 ST. SO.
B.M. 100.08 S.E. COR. CONC. PO. HO # 2308 32 ND ST. SO.
B.M. 100.01 W.E. COR. CONC. PO. HO # 3303 GORDON.

N

Scale 1"=20'

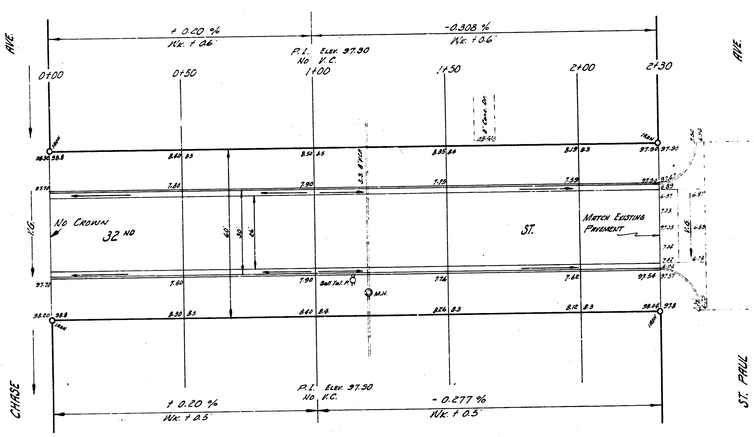

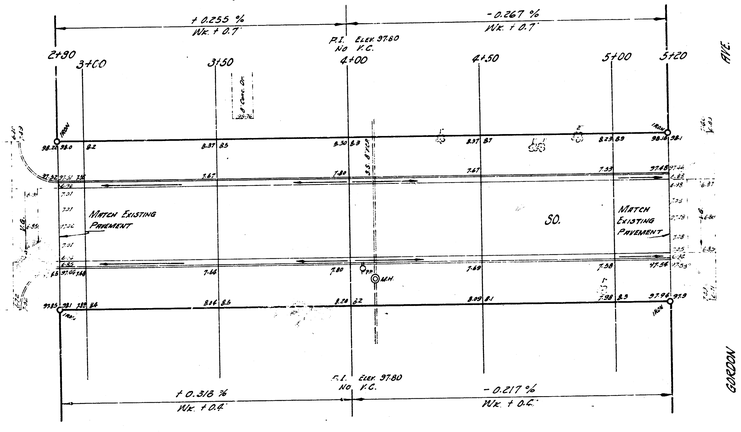

Excavation
666.7 C.Y.
66.7
733.4 C.Y. Plan

JOHN H. EPPERSON 531 REGISTERED ENGINEER KANSAS

H. E. SMITH 435 REGISTERED ENGINEER KANSAS

1/2

32 ND ST. SO.

E.L. CHASE TO W.L. GORDON

26 - 2 - 30 A.C.

CITY OF WICHITA, KANSAS

B. E. SMITH — CITY ENGINEER

SEPT. 1958 — PROJ. NO. C-15-105