B.M.= 97.605 Standard SW cor. 31st & Meridian.
B.M.= 97.69 NW cor. conc. step Ho. SE cor 32nd & St. Clair.

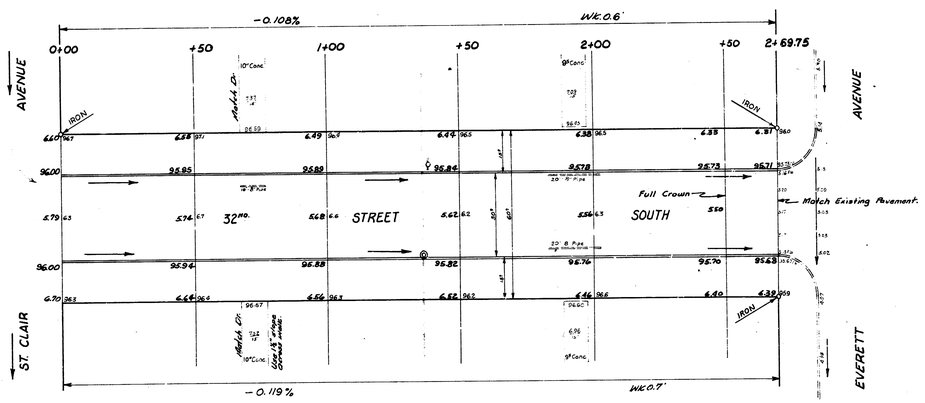

NOTICE TO CONTRACTOR:
All entrance pipes are to be disposed of in accordance with instructions from the City Dirt Checker.

Sheet 1 of 2.

32nd STREET SOUTH
EL St. Clair to WL Everett
30' Conc & Cb
CITY OF WICHITA, KANSAS
B.E. SMITH CITY ENGINEER
APRIL 1958 PROJ. NO. C 16-175