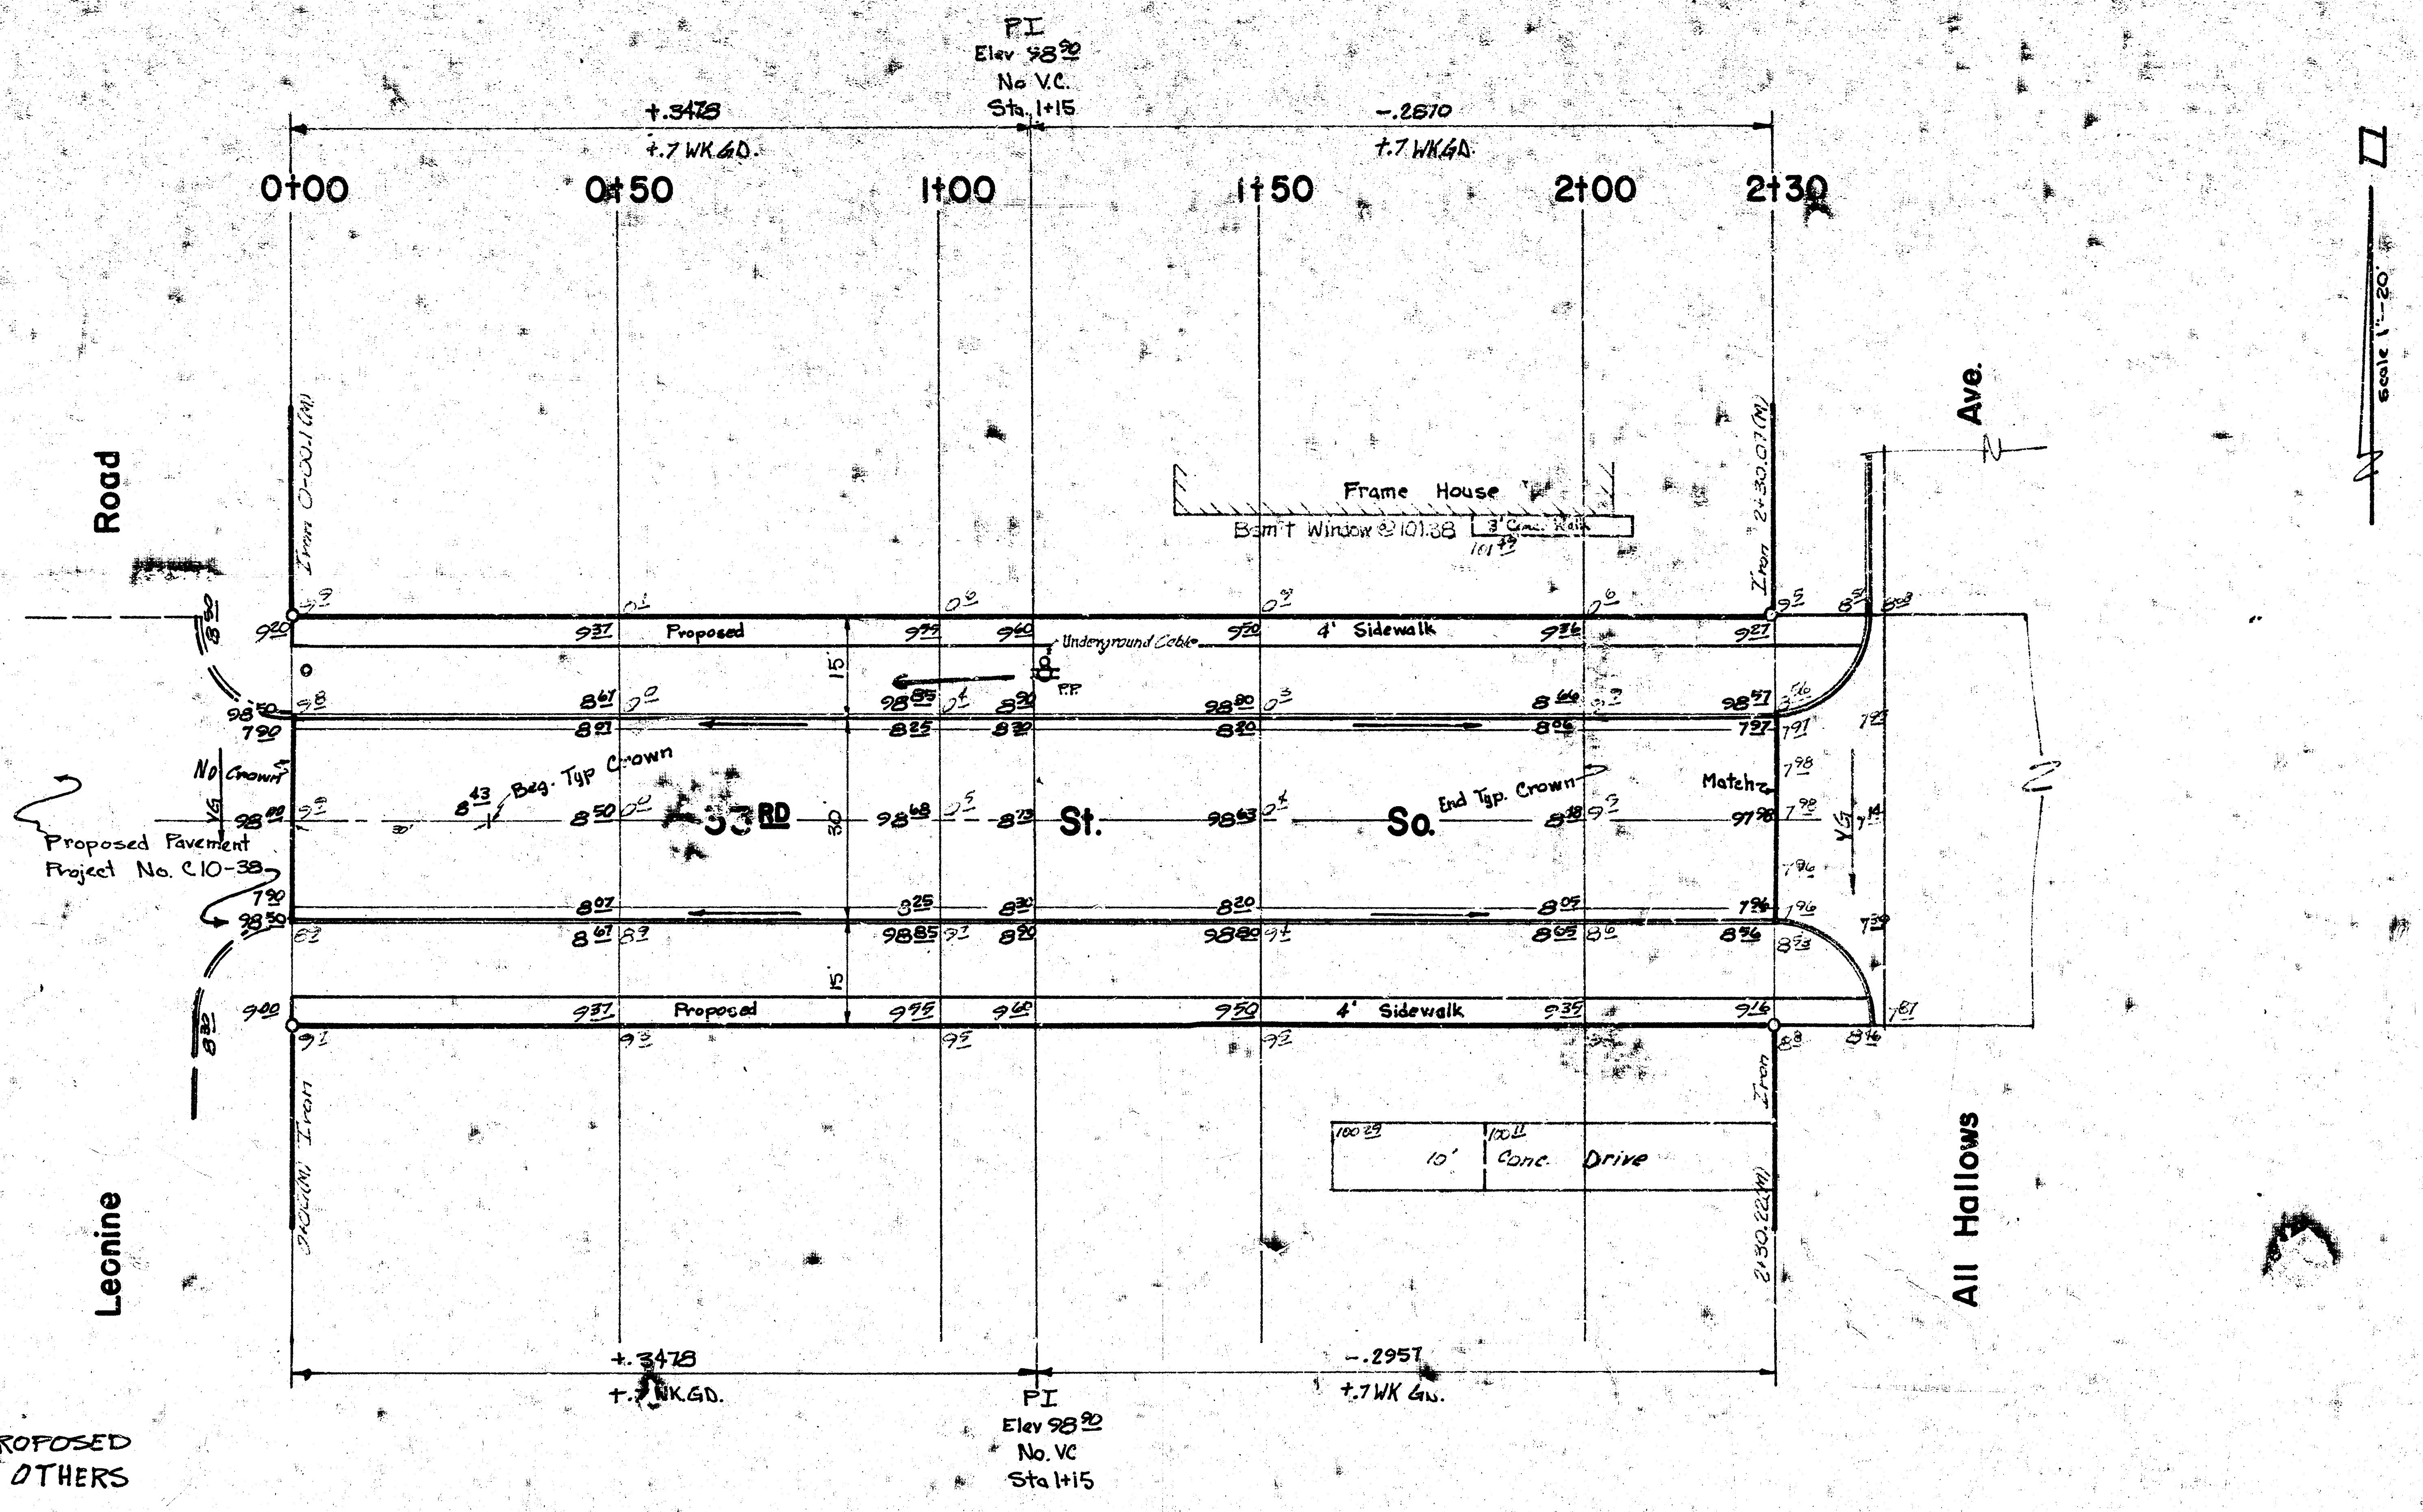

BM 99.135 R.R. Spike N. Side P. Pole
on NW Cor 33RD & All Hallows
Base Line is South Property Line.

NOTE:
CONTRACTOR TO CLEAR R/W, GRADE & COMPACT FILL FOR PROPOSED
4' SIDEWALK. SIDEWALK TO BE CONSTRUCTED BY OTHERS

Excavation
~~723.4 C.Y.~~ 621.9 C.Y. LIV.
72.3 +10%
795.7 C.Y.
843.3 S.Y. Cement Treated Subgrade

B.E. SMITH
436

R. W. LINN
3684

33RD Street South
EL Leonine — WL All Hallows
26-2-30 Asph. Conc.
B.E. Smith - City Engineer - Wichita, Ks.
Date: MARCH 1971 Project. No. ~~C10-41~~
DAKS 57

DAKS 57 41

14 - Engr
1 - Water