
GL-15

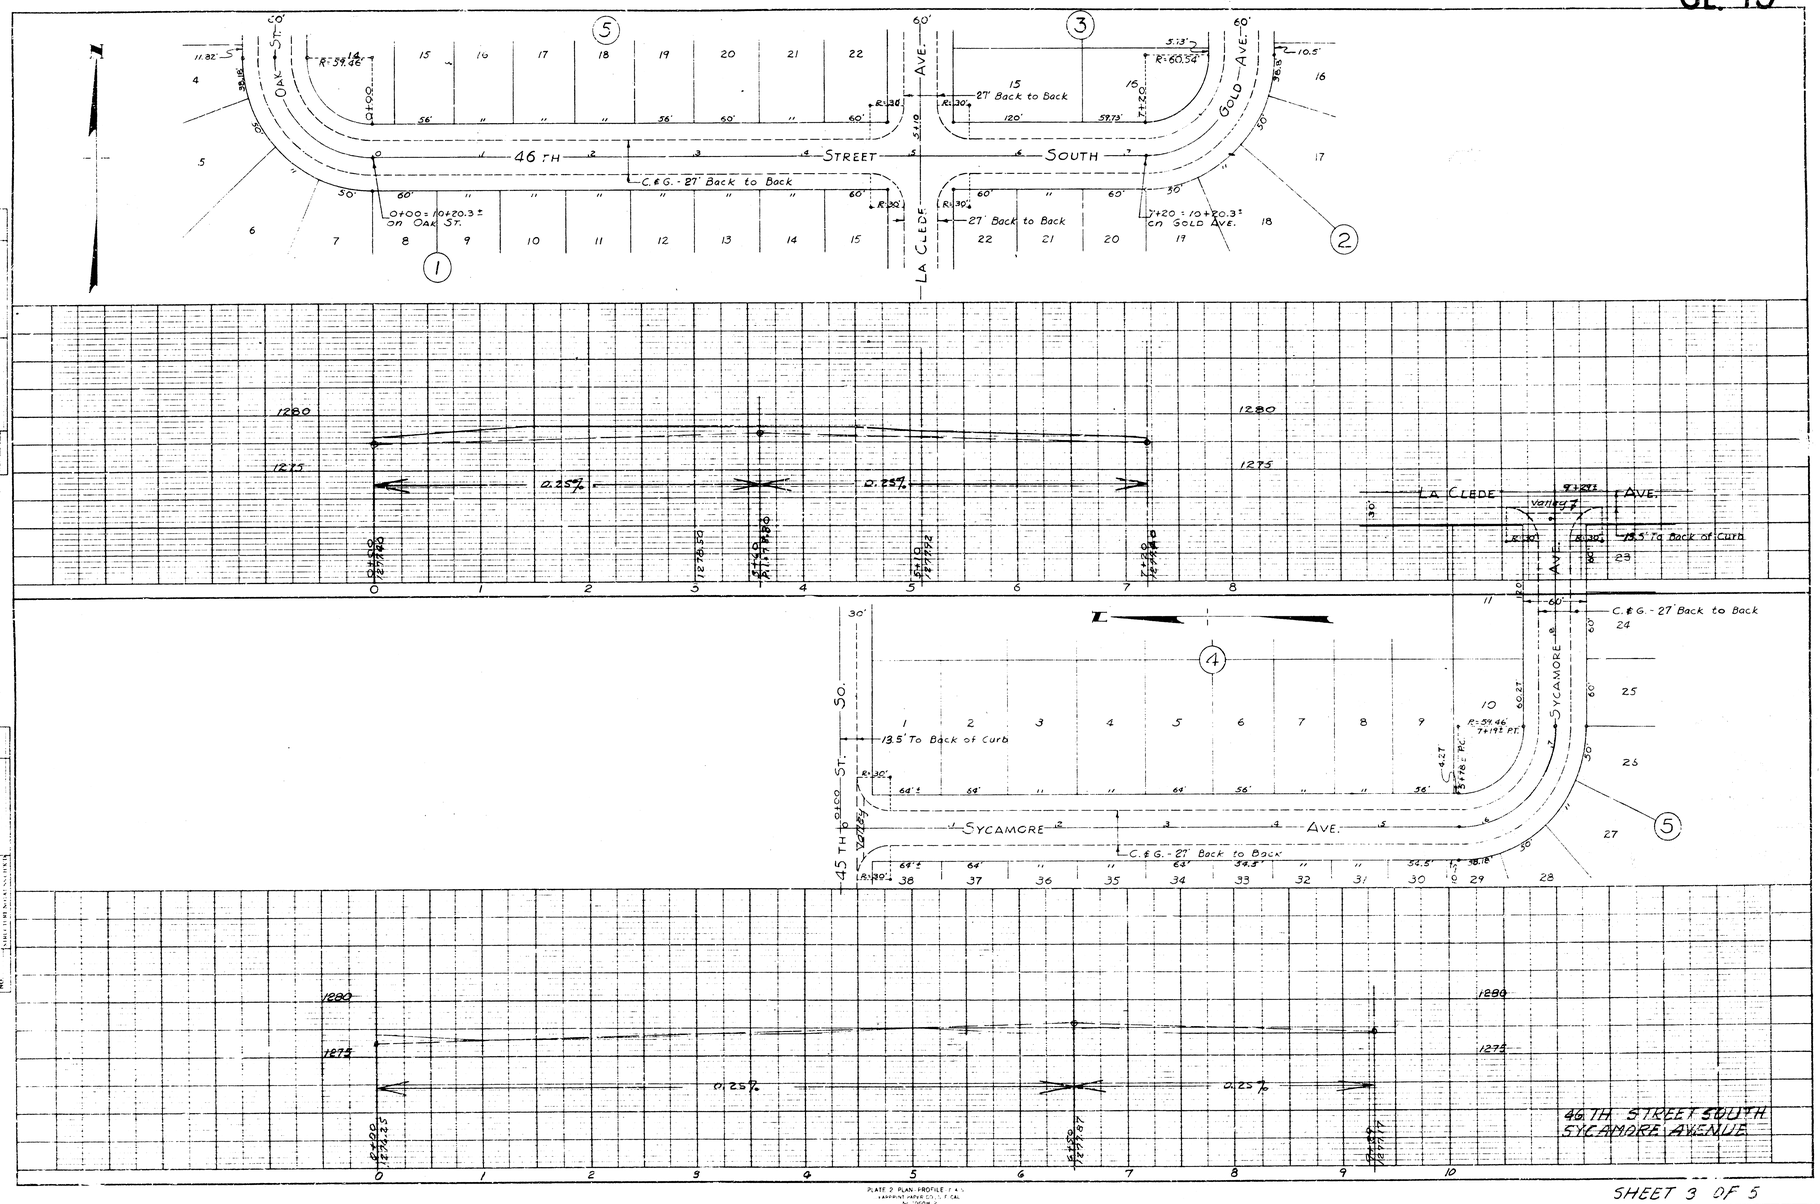

PLAN
PROFILE

PLATE 2 PLAN-PROFILE (1 of 5)
ASPHALT-MAYER CO. OF CAL.
No. 19694-2

SHEET 3 OF 5

F.A. 787