


INDEX OF SHEETS

STATE OF KANSAS
STATE HIGHWAY COMMISSION


PLAN AND PROFILE OF PROPOSED
STATE HIGHWAY

FEDERAL AID PROJECT
SEDGWICK COUNTY

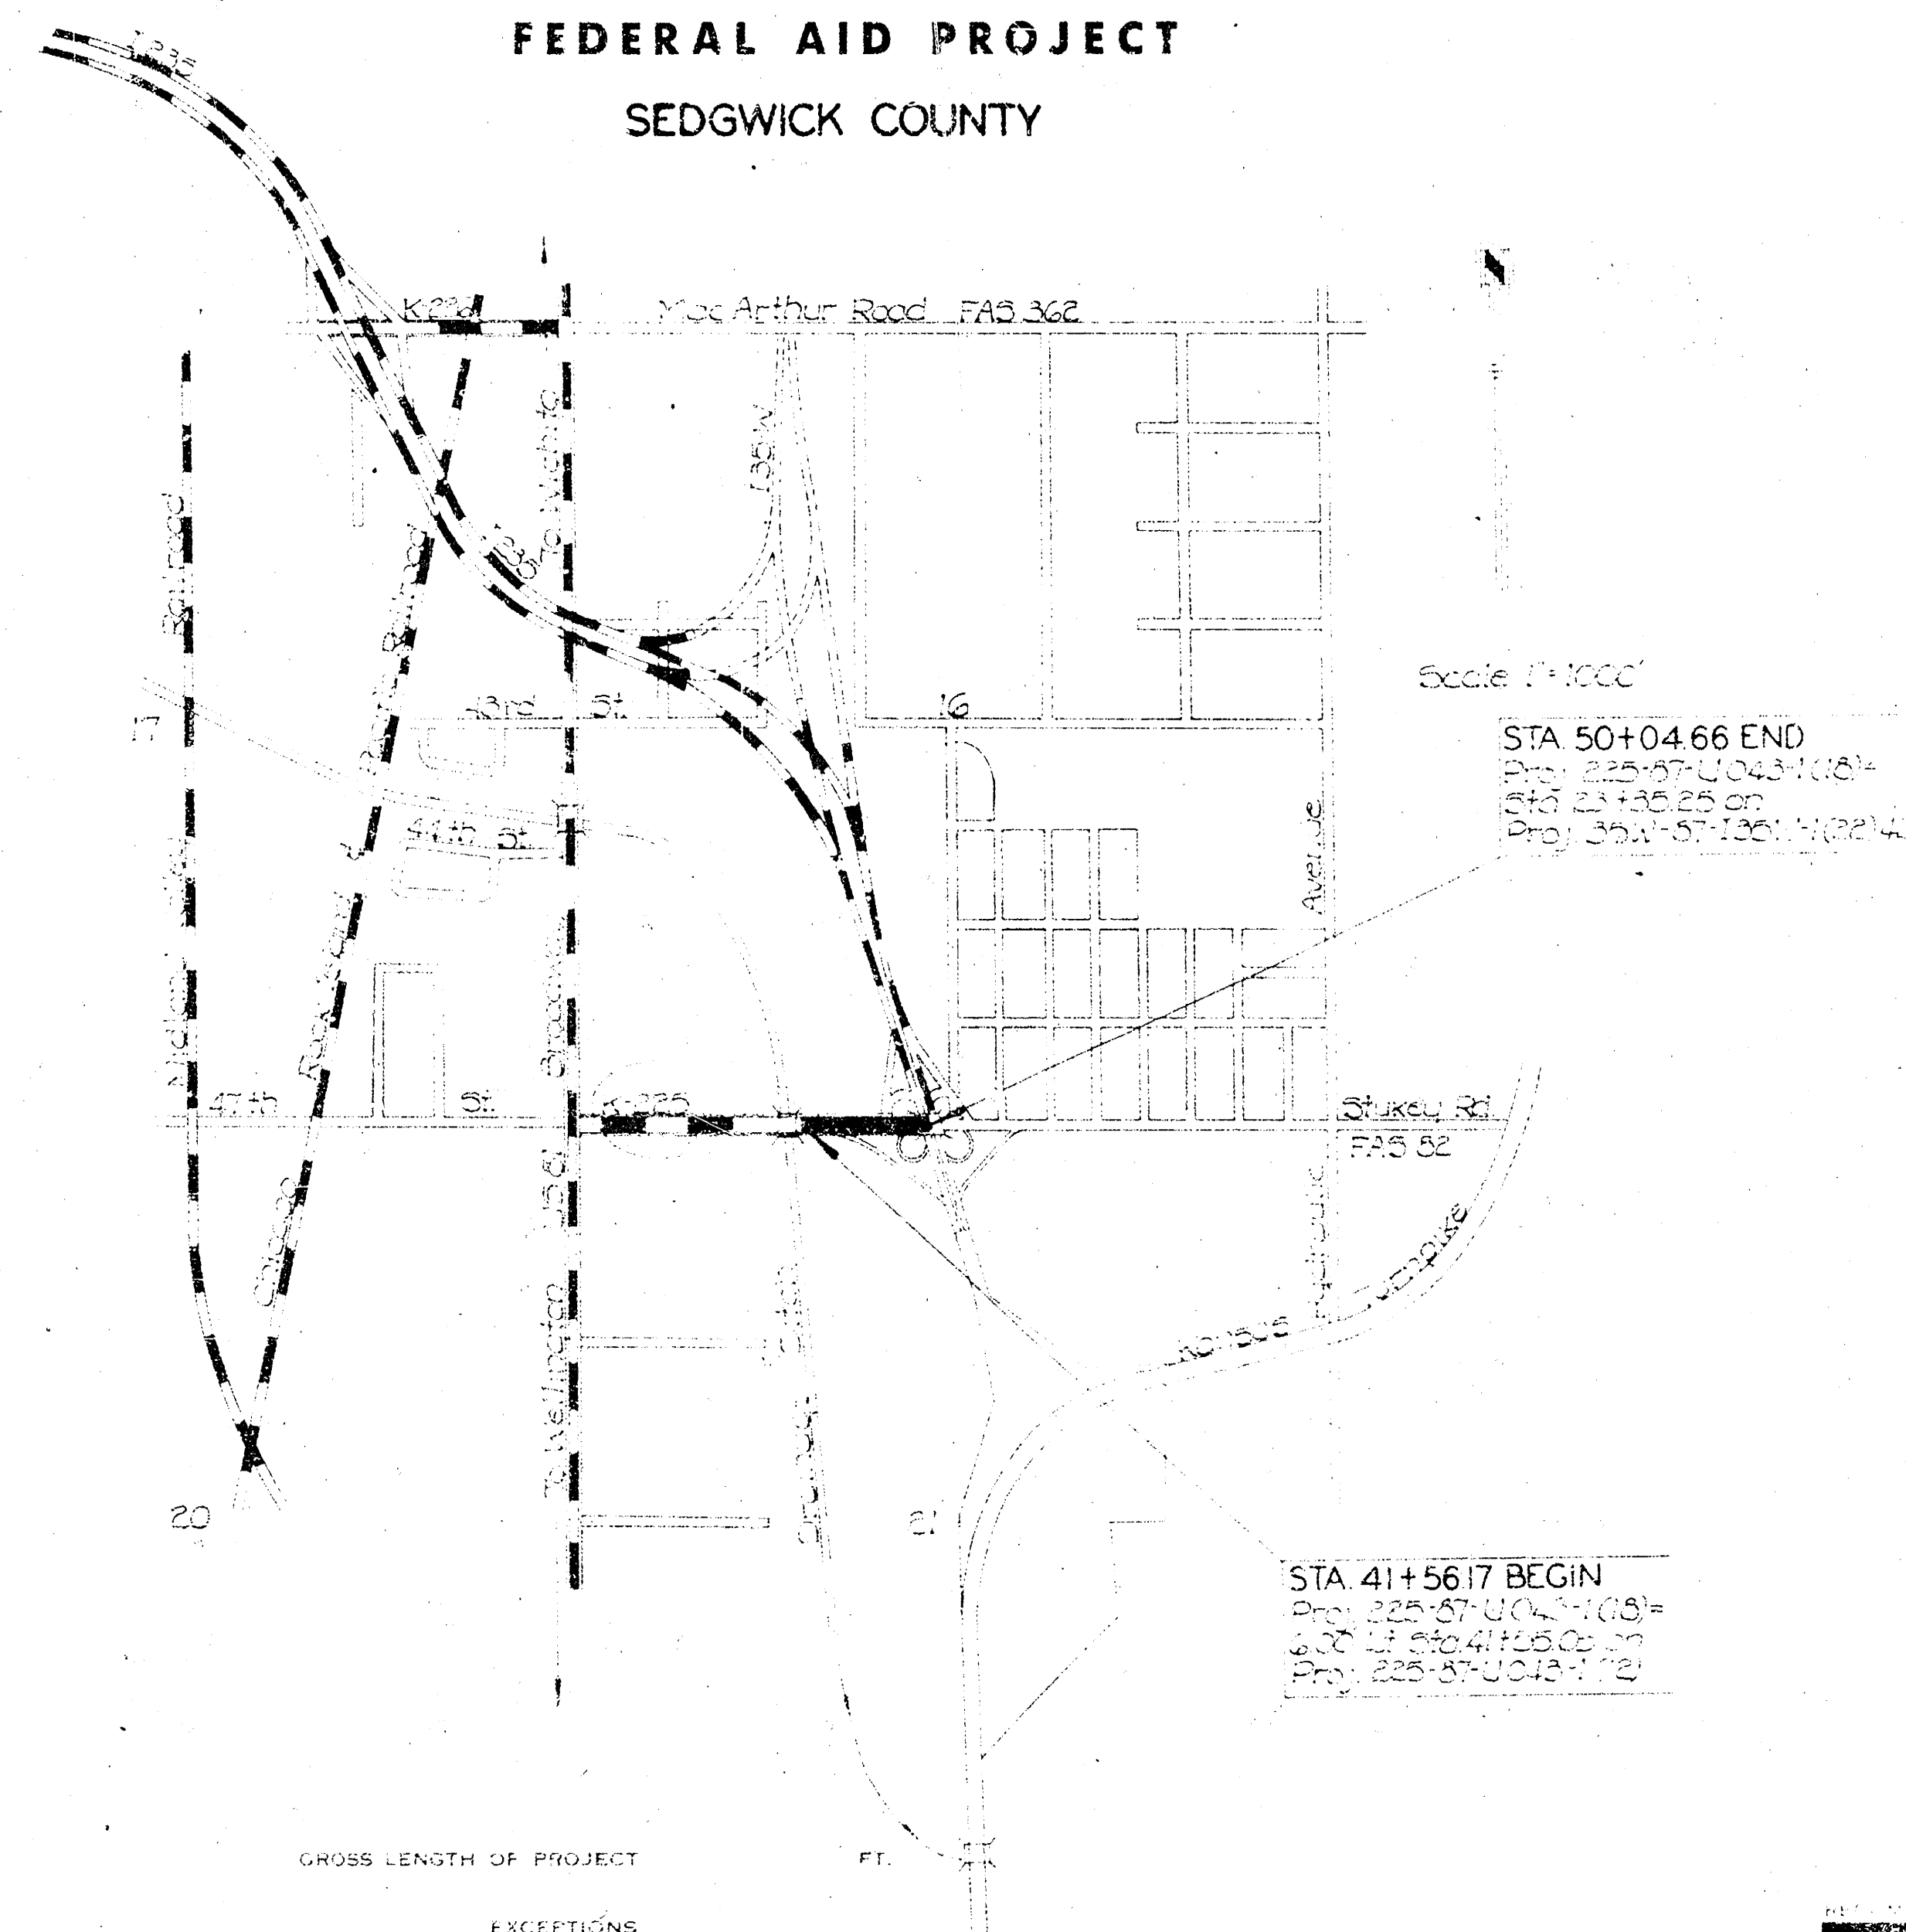

DESIGN DESIGNATION

CONVENTIONAL SIGNS

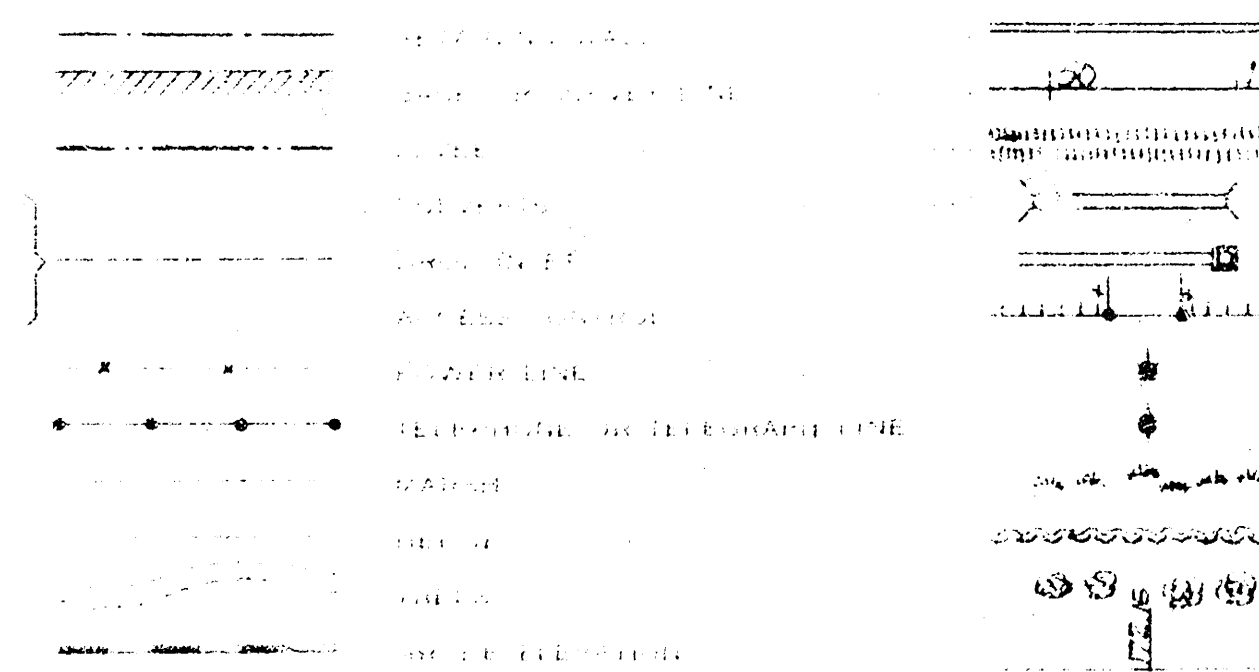

GROSS LENGTH OF PROJECT

EXCEPTIONS

ADDITIONS

NET LENGTH OF PROJECT

NET LENGTH OF BRIDGES

NET LENGTH OF ROAD

FEET

FEET

FEET

MILES


MILES


MILES


ENGINEER OF DESIGN
STATE HIGHWAY COMMISSION

ENGINEER
KANSAS STATE HIGHWAY COMMISSION





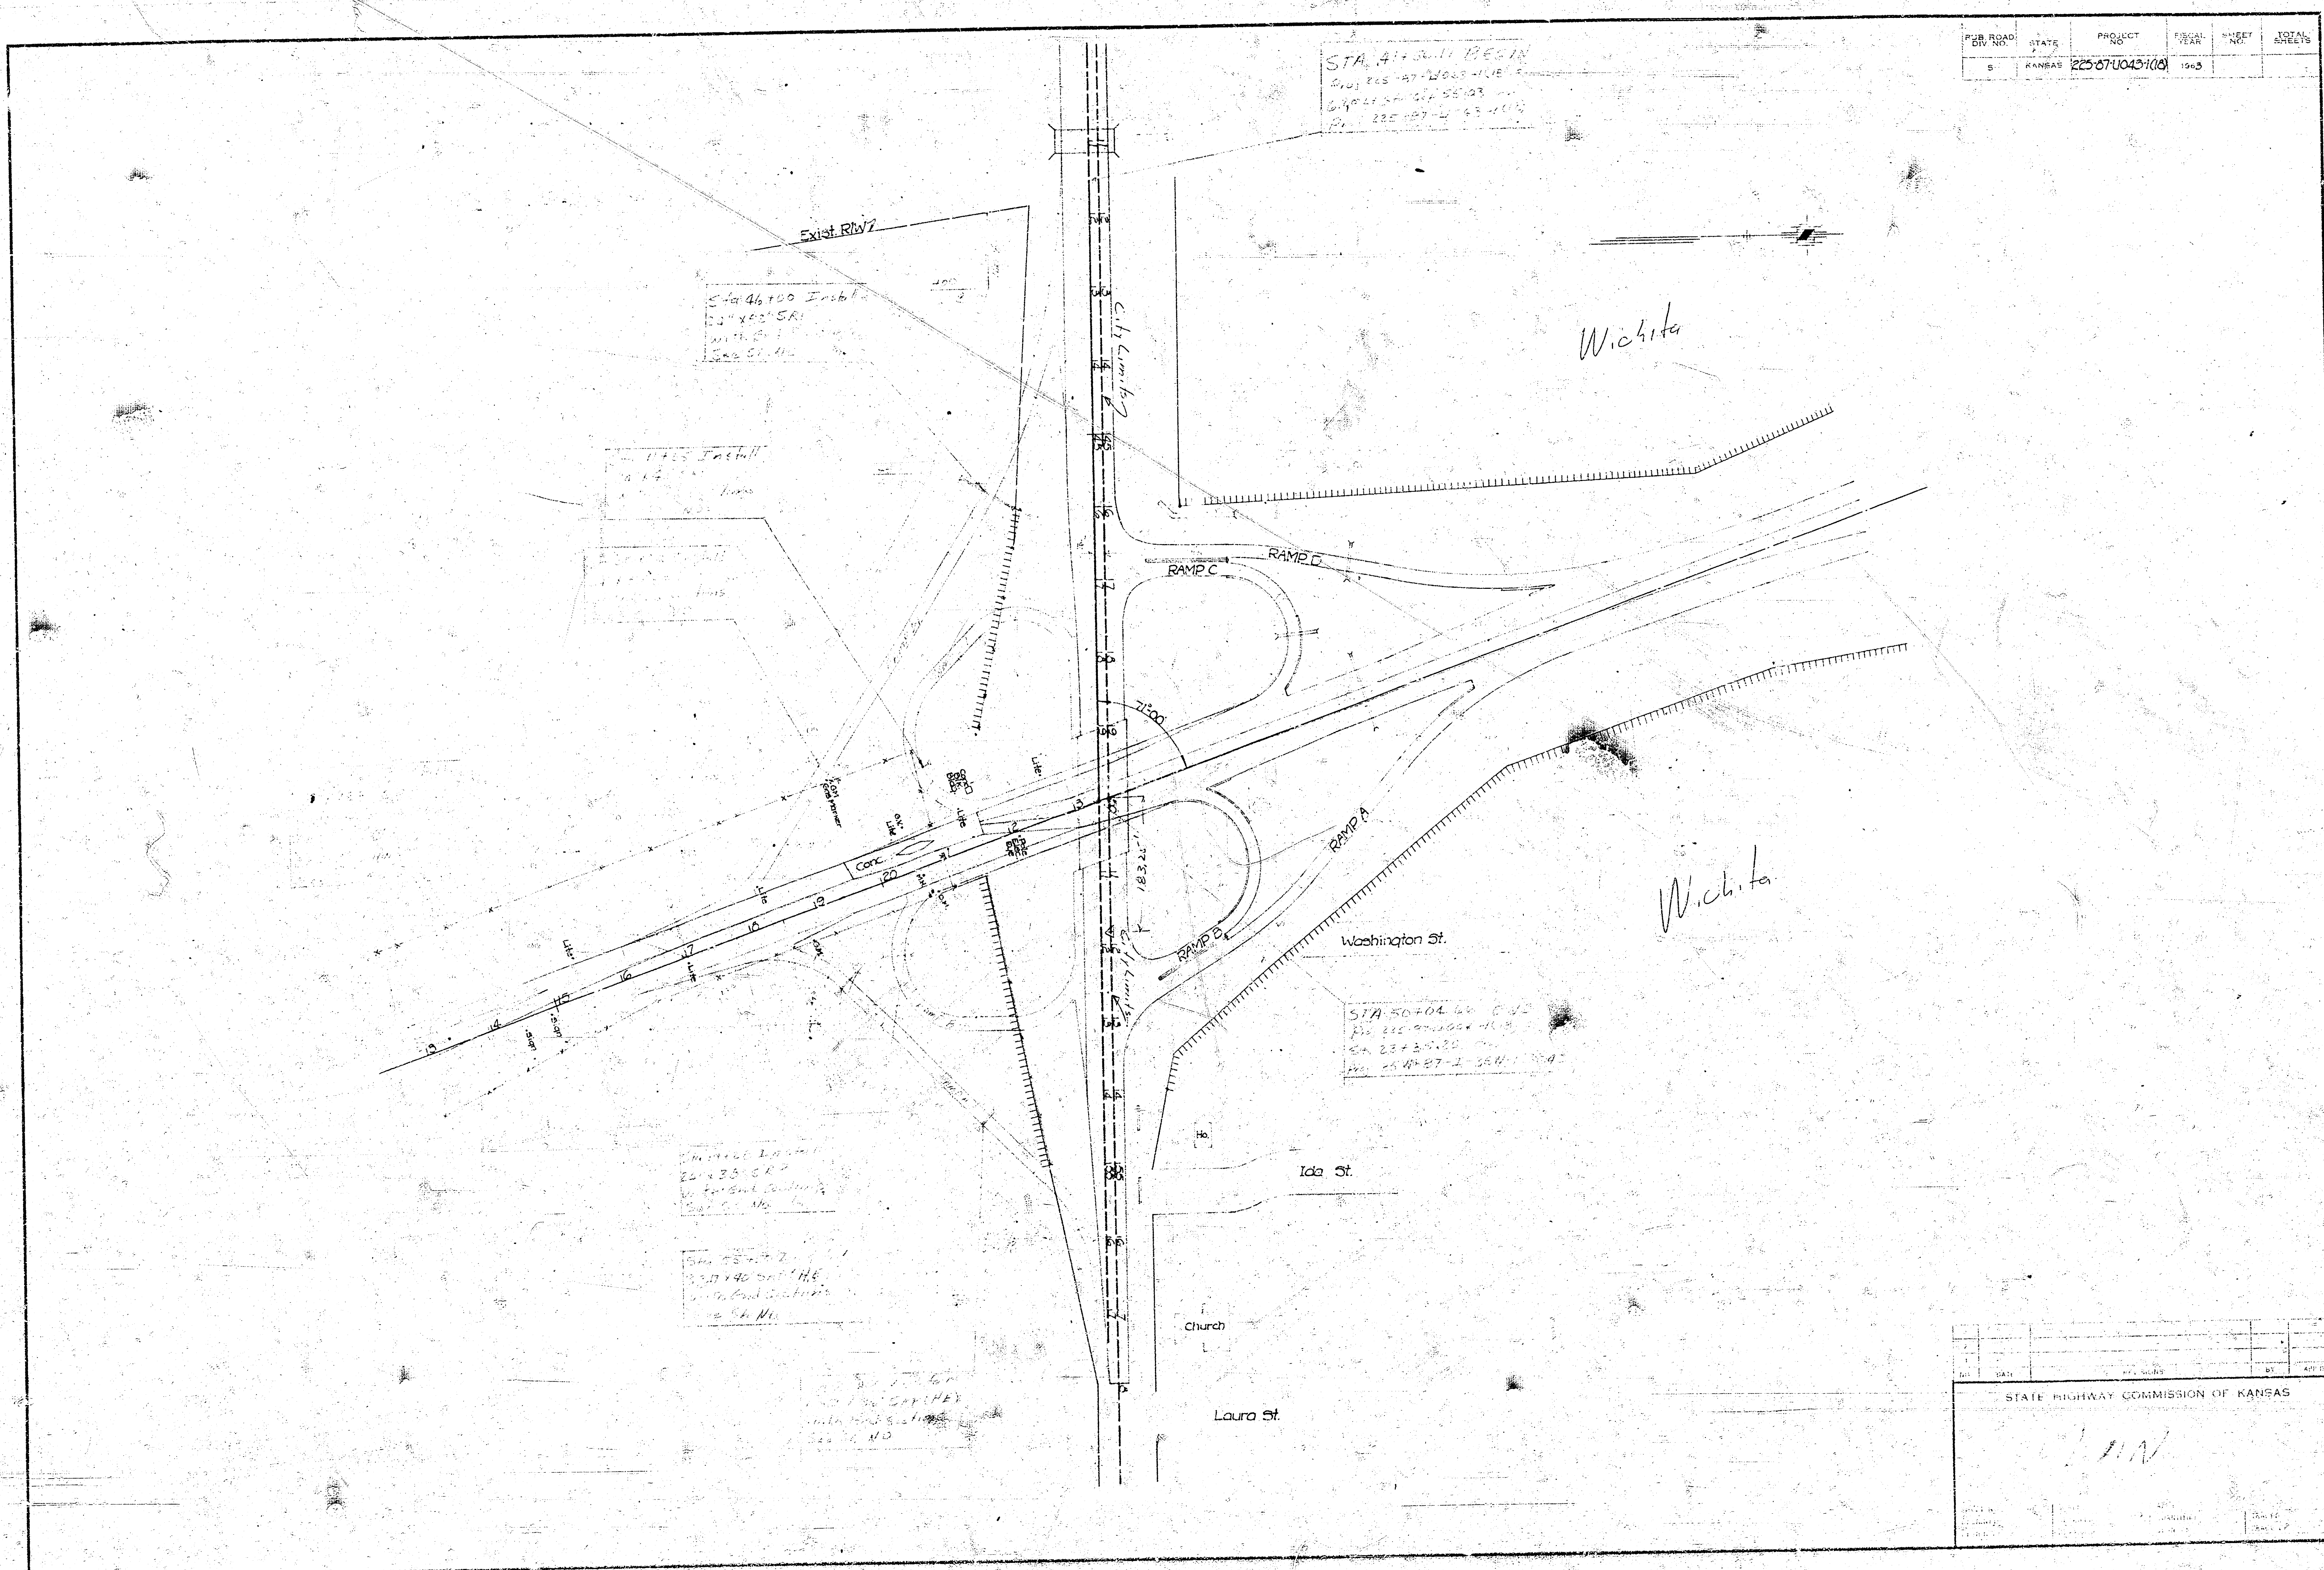

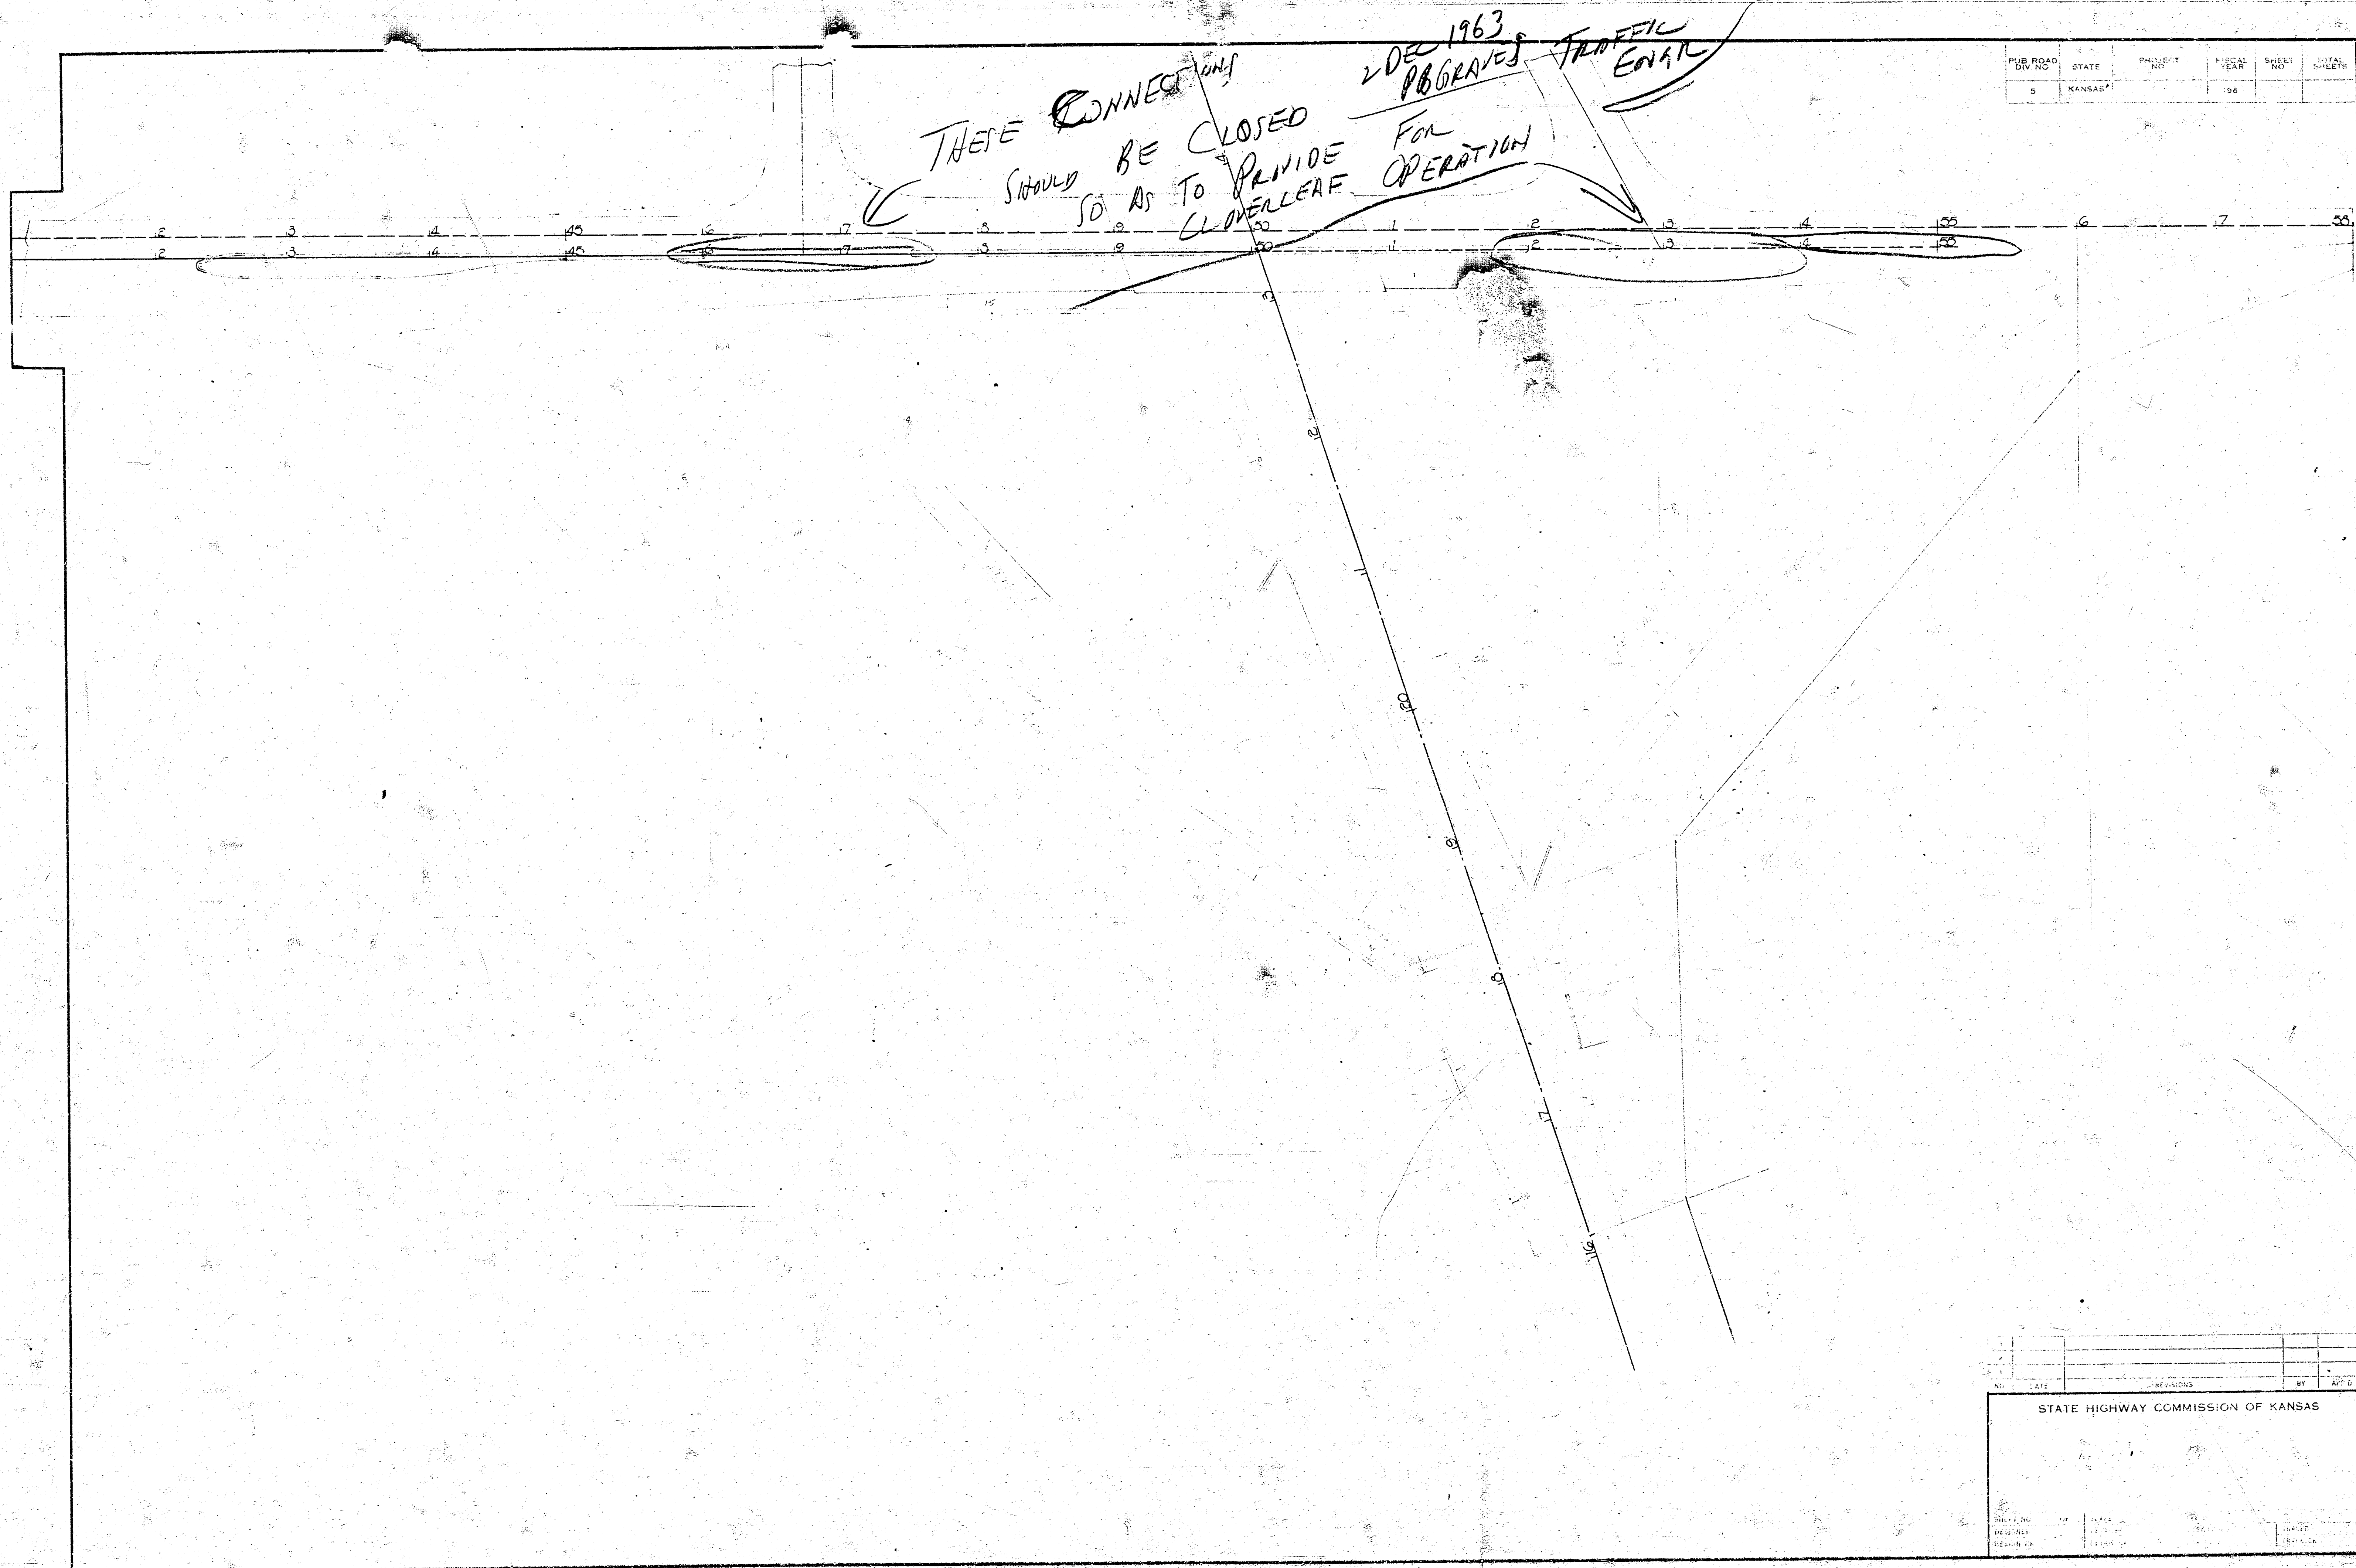

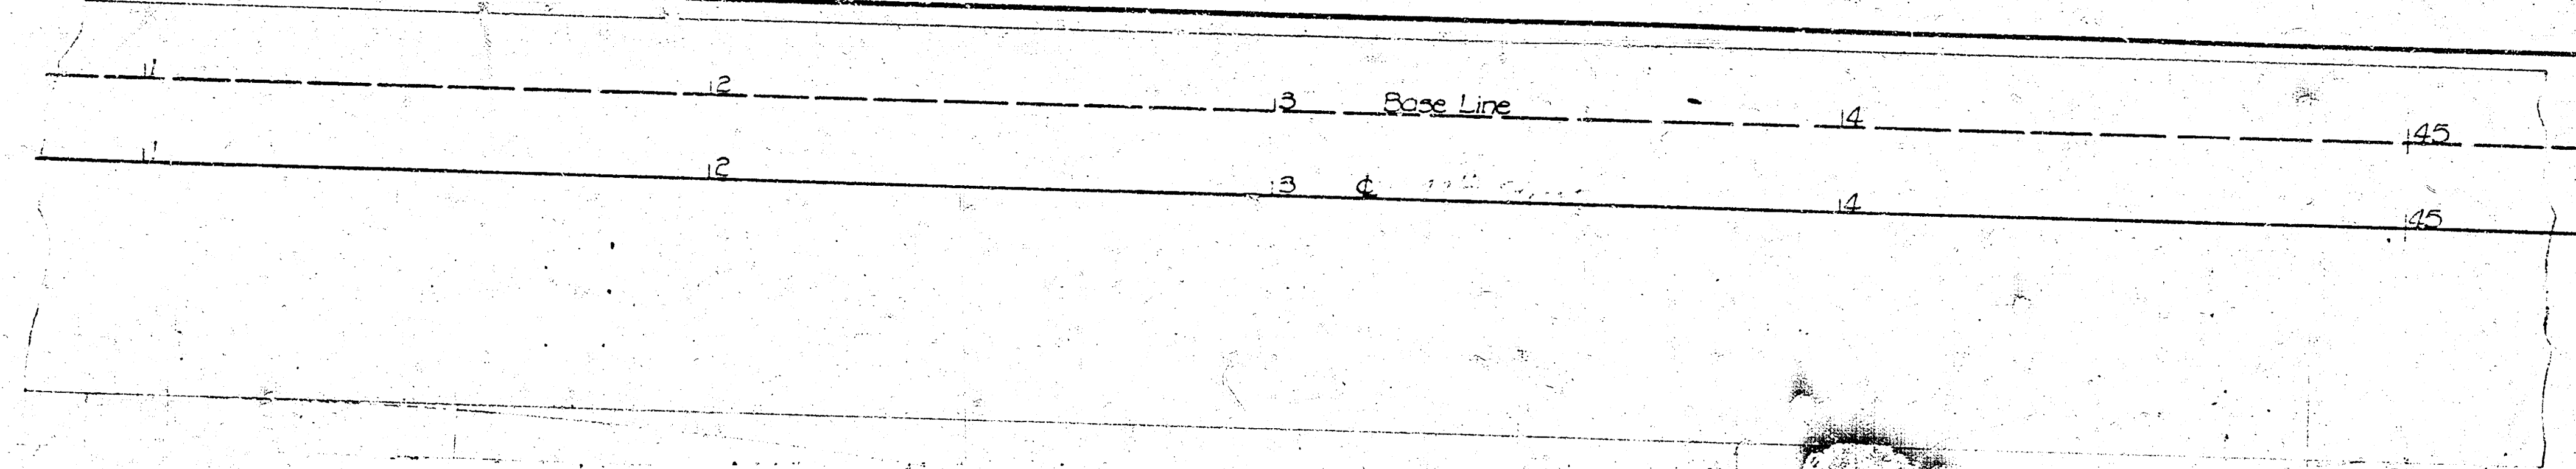

PUB. ROAD	STATE	PROJECT	FILED	SHEET	TOTAL

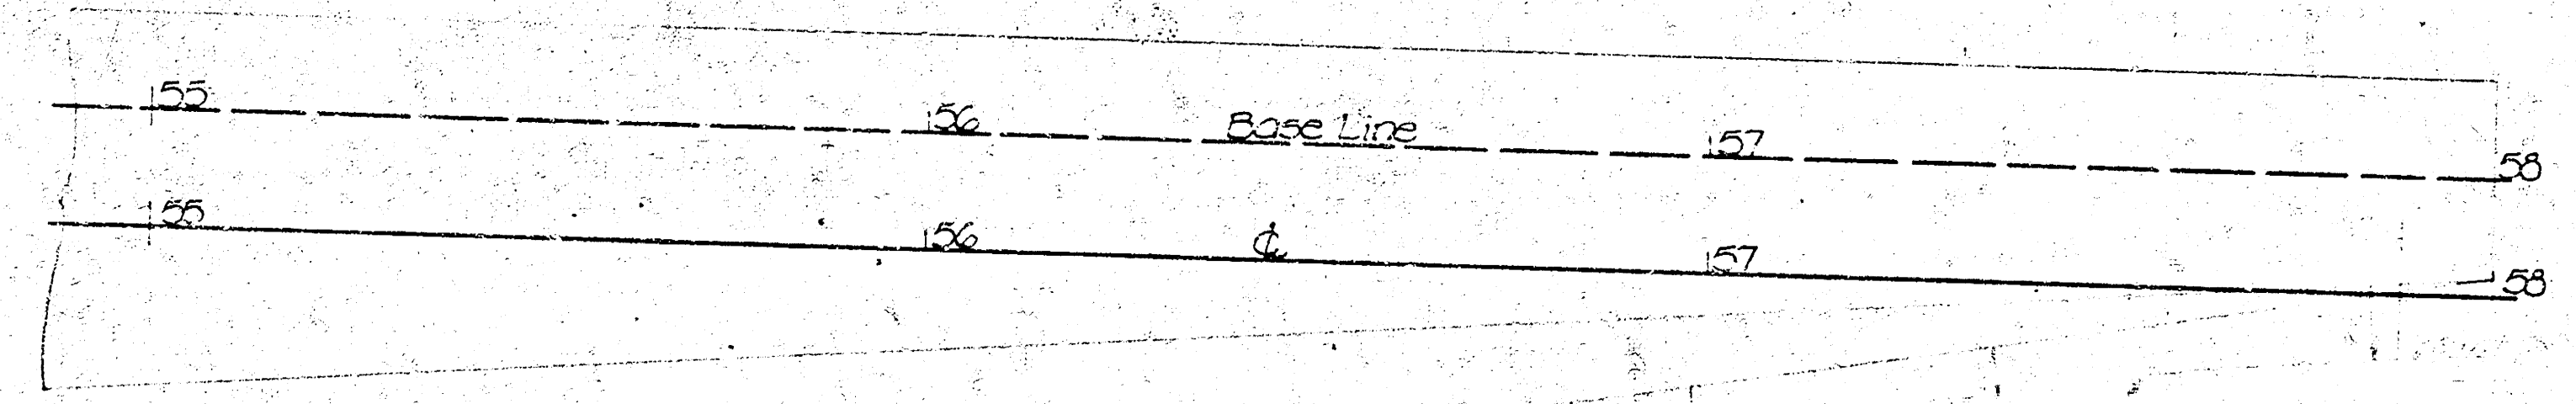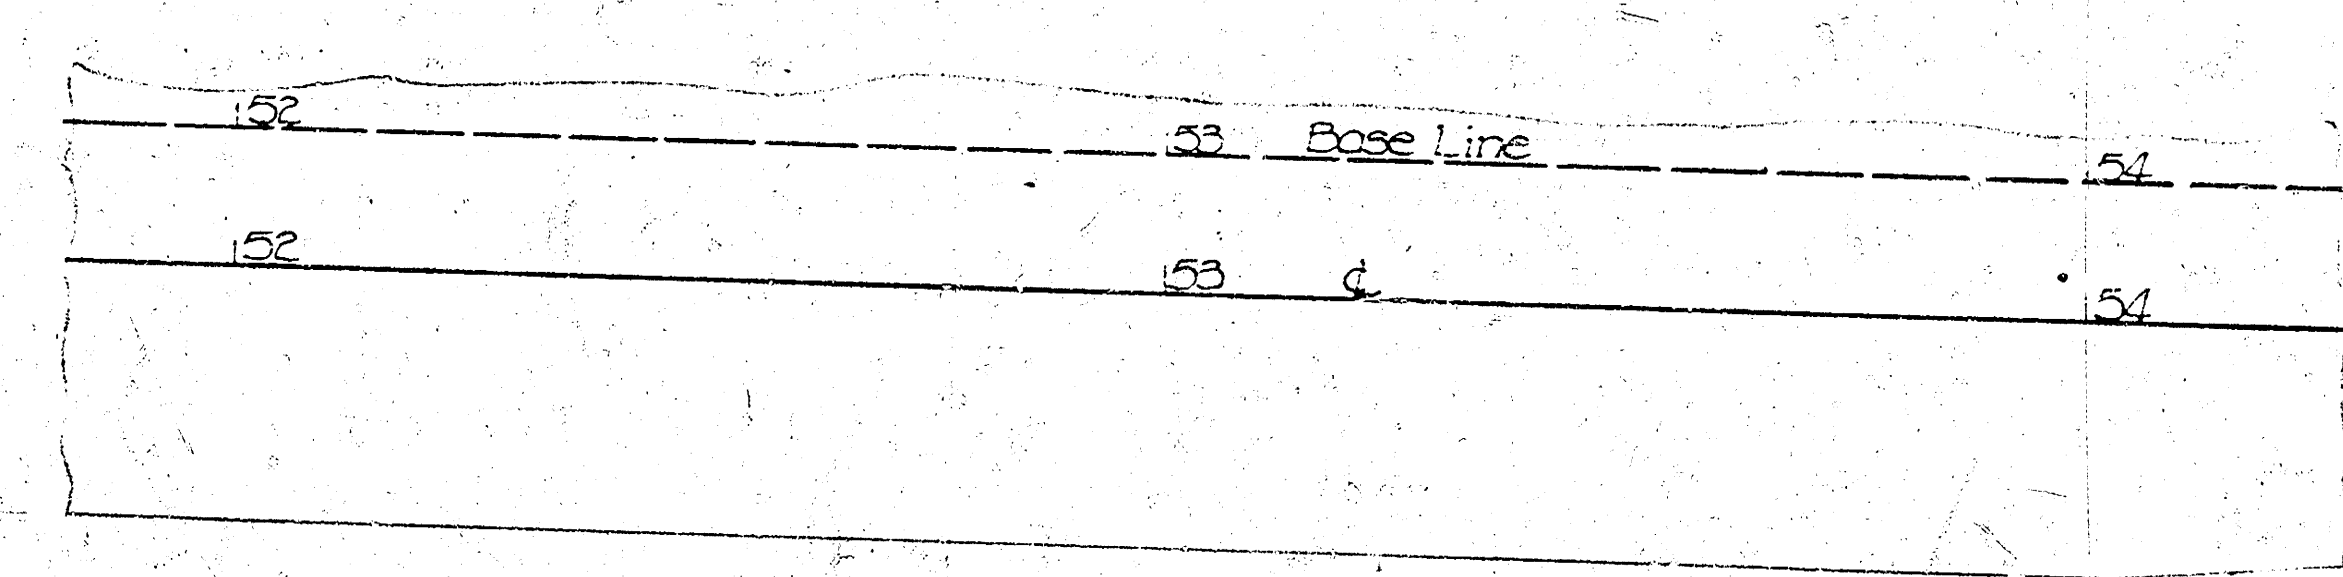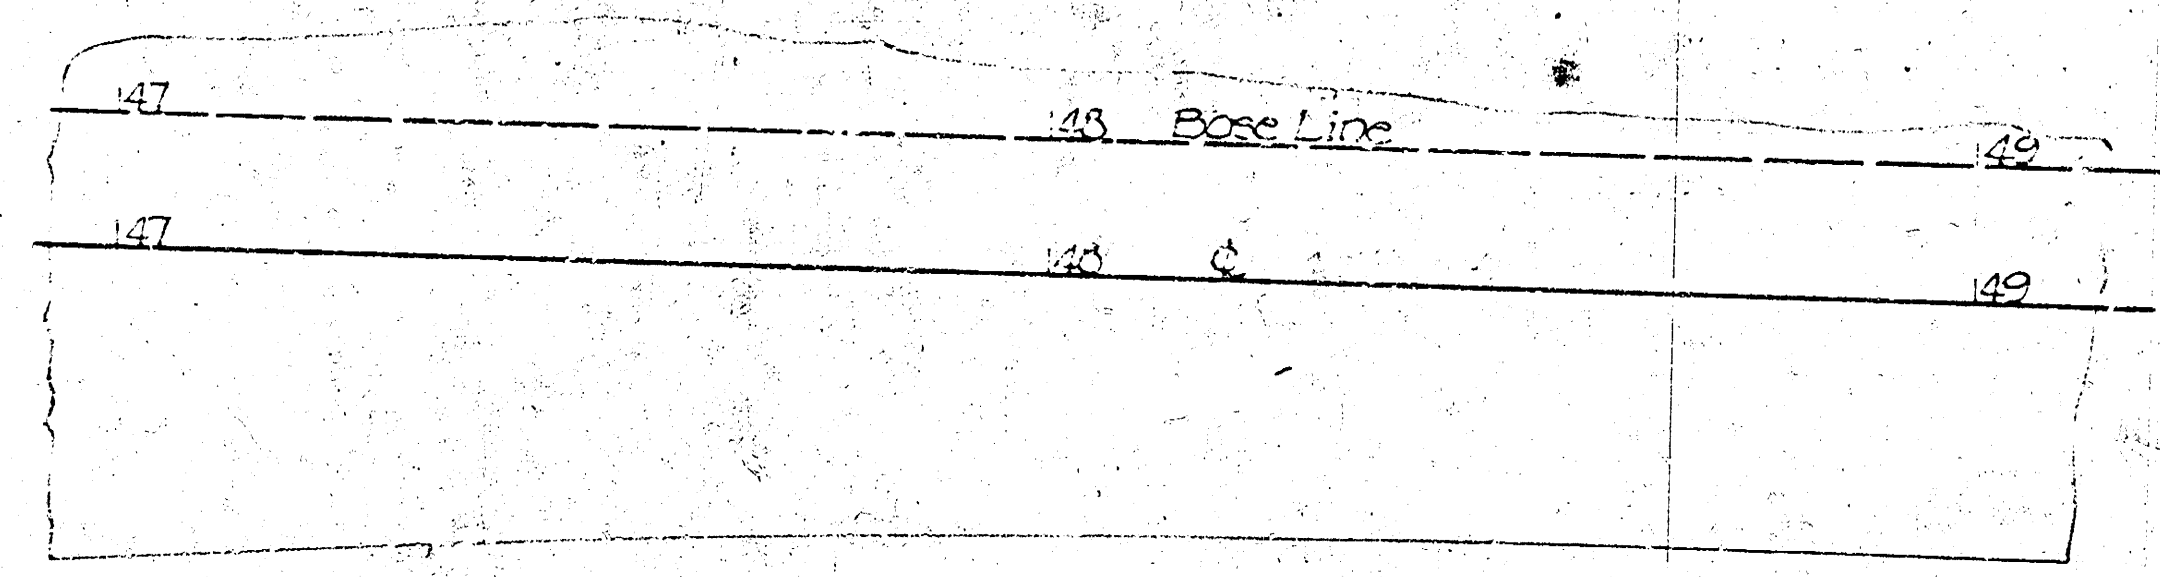

STATE HIGHWAY COMMISSION OF KANSAS	
DATE	REVISIONS

