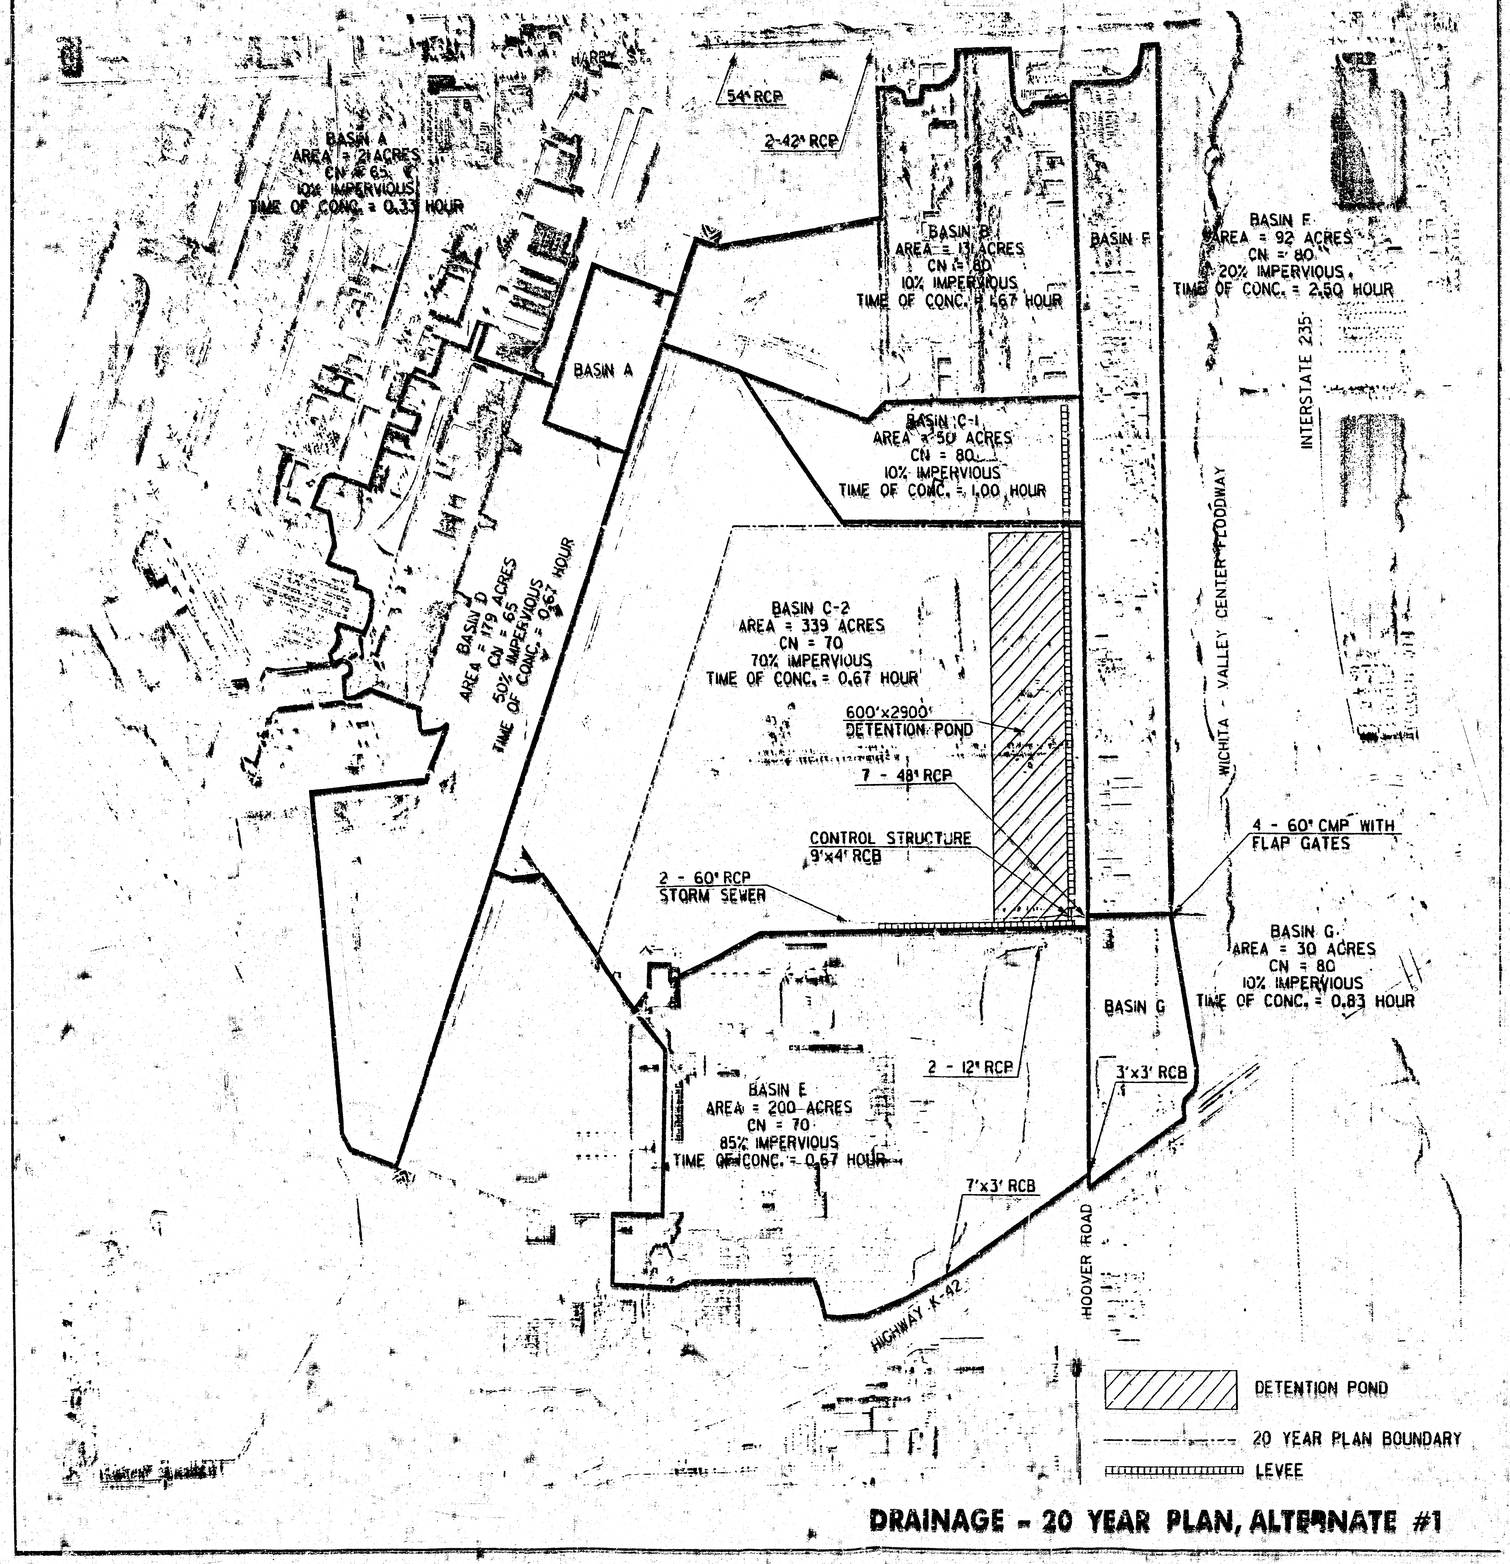


**DRAINAGE - 20 YEAR PLAN, ALTERNATE #1**

PLACED FROM THE BEST AVAILABLE COPY