ALDON ADDITION
(Drainage)

TERRA TECH
LAND SURVEYING INC.

245 West Dewey
Wichita, Kansas 67202-3807
(316) 267-0744 / 267-2348

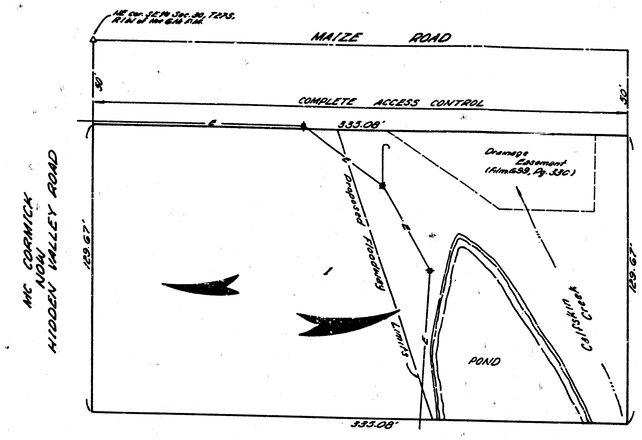

FLOOD STUDY
CROSS-SECTION A
BASE FLOOD 1316.4

LOCATION MAP

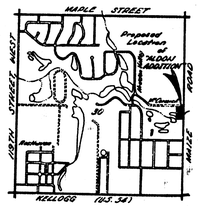

N

SCALE: 1" = 2000'

GENERAL NOTES:

Closest water main is 16" AC located at intersection of Maple & Maize.

Sanitary Sewer located approximately one mile South and 1/4 mile East of site (Fim [illegible] Intercepter - 15" VCP. Sewer [illegible] Pg. 263)

DRAINAGE CONCEPT

N

SCALE: 1" = 80'
FILE #087-007
8 MAY, 1987