


APPROVED
DRAINAGE PLAN

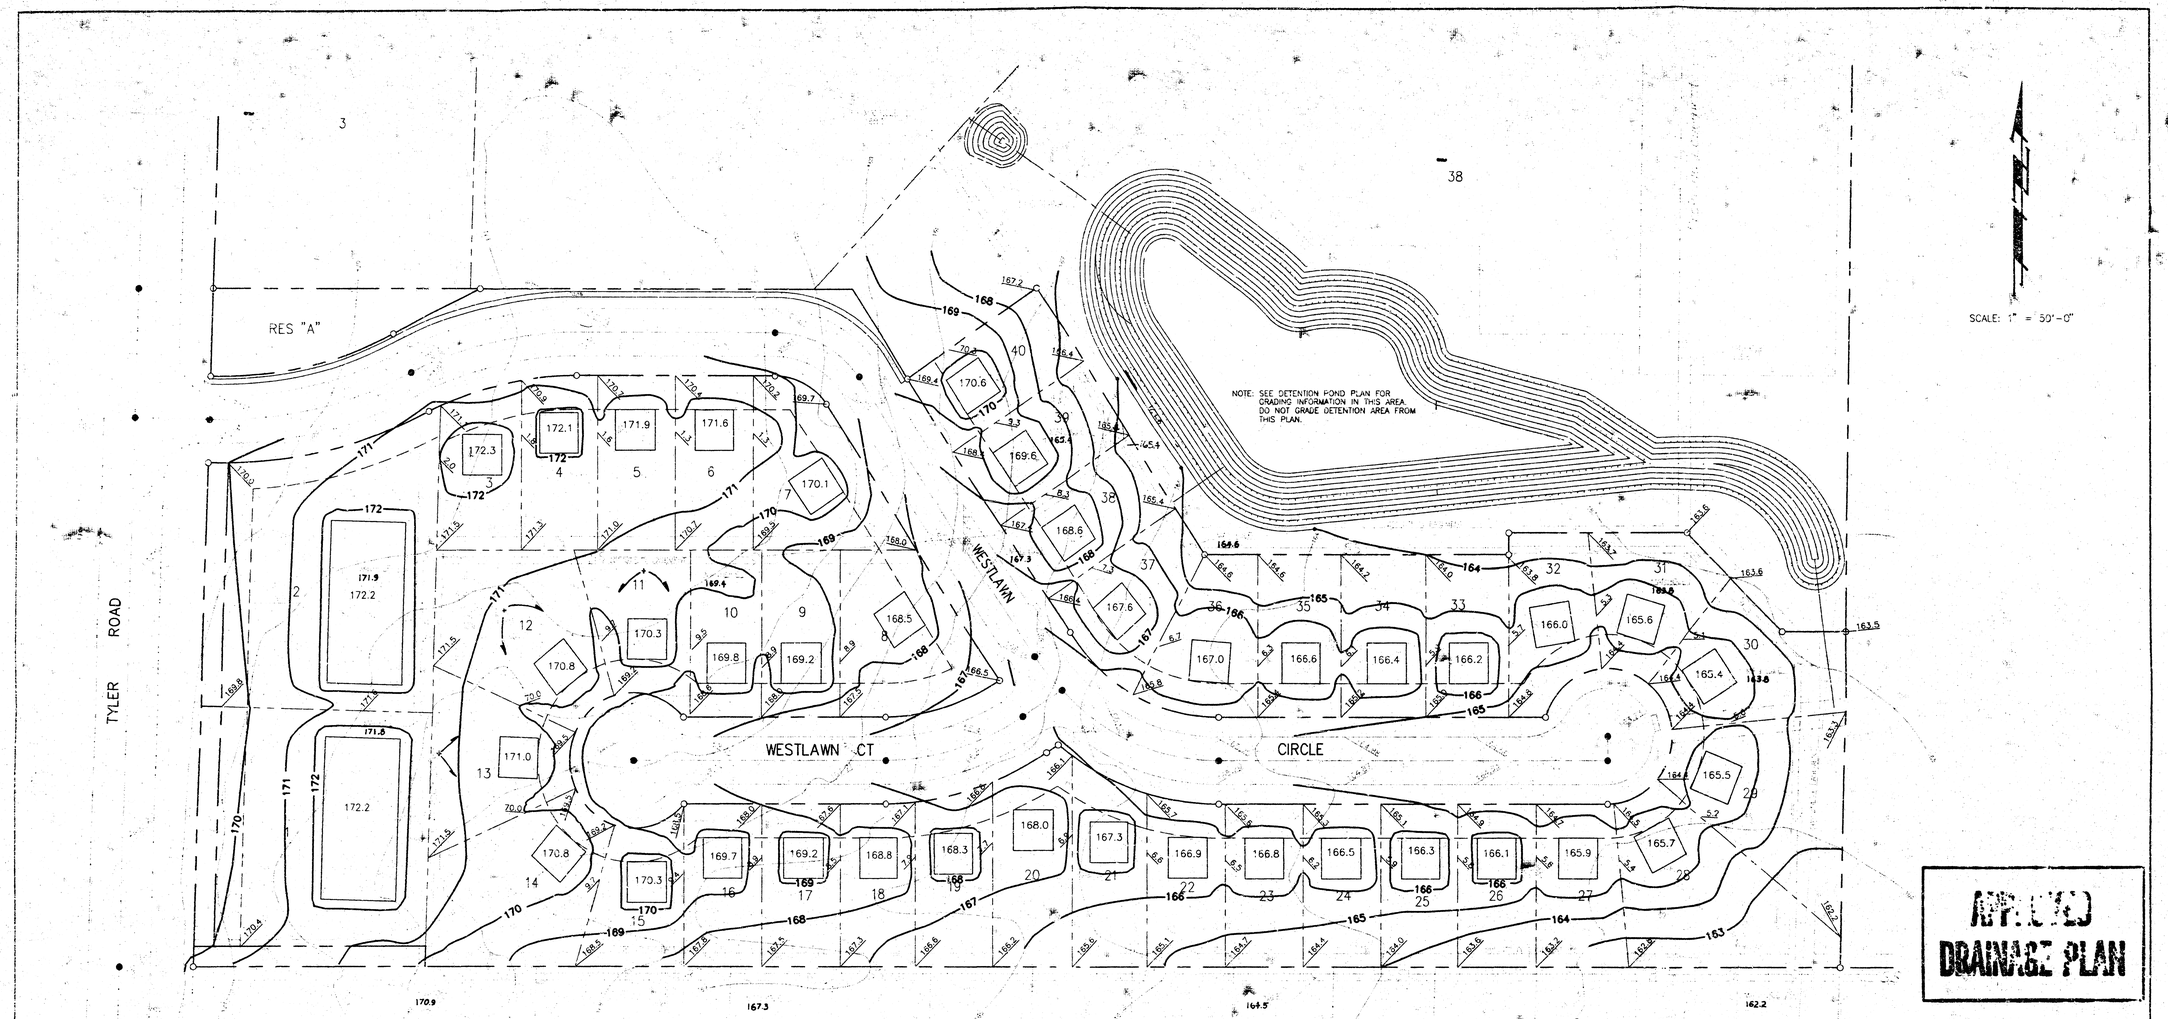

LEGEND:

- EXISTING CONTOUR ELEVATION (ONE FOOT INTERVALS)
- PROPOSED TOP OF CURB ELEVATION
- 213.2 PROPOSED SPOT ELEVATION
- PROPOSED CONTOUR ELEVATION

NOTES:

PAD ELEVATIONS SHOWN ARE MINIMUM FOR THE GARAGE FLOOR. CONTRACTOR TO SET FINISH FLOOR GRADE.

LOT GRADING PLAN

BAUGHMAN COMPANY P. A.
ENGINEERING & SURVEYING
316/262-7271 • 315 ELLIS • WICHITA, KANSAS 67211

REV:

Cedar Meadows Addition

SHEET 1 OF 1

DESIGN	DRAWN	APPROVED	DATE	SCALE
PJM			12-12-90	1"=50'

FILMED FROM THE BEST