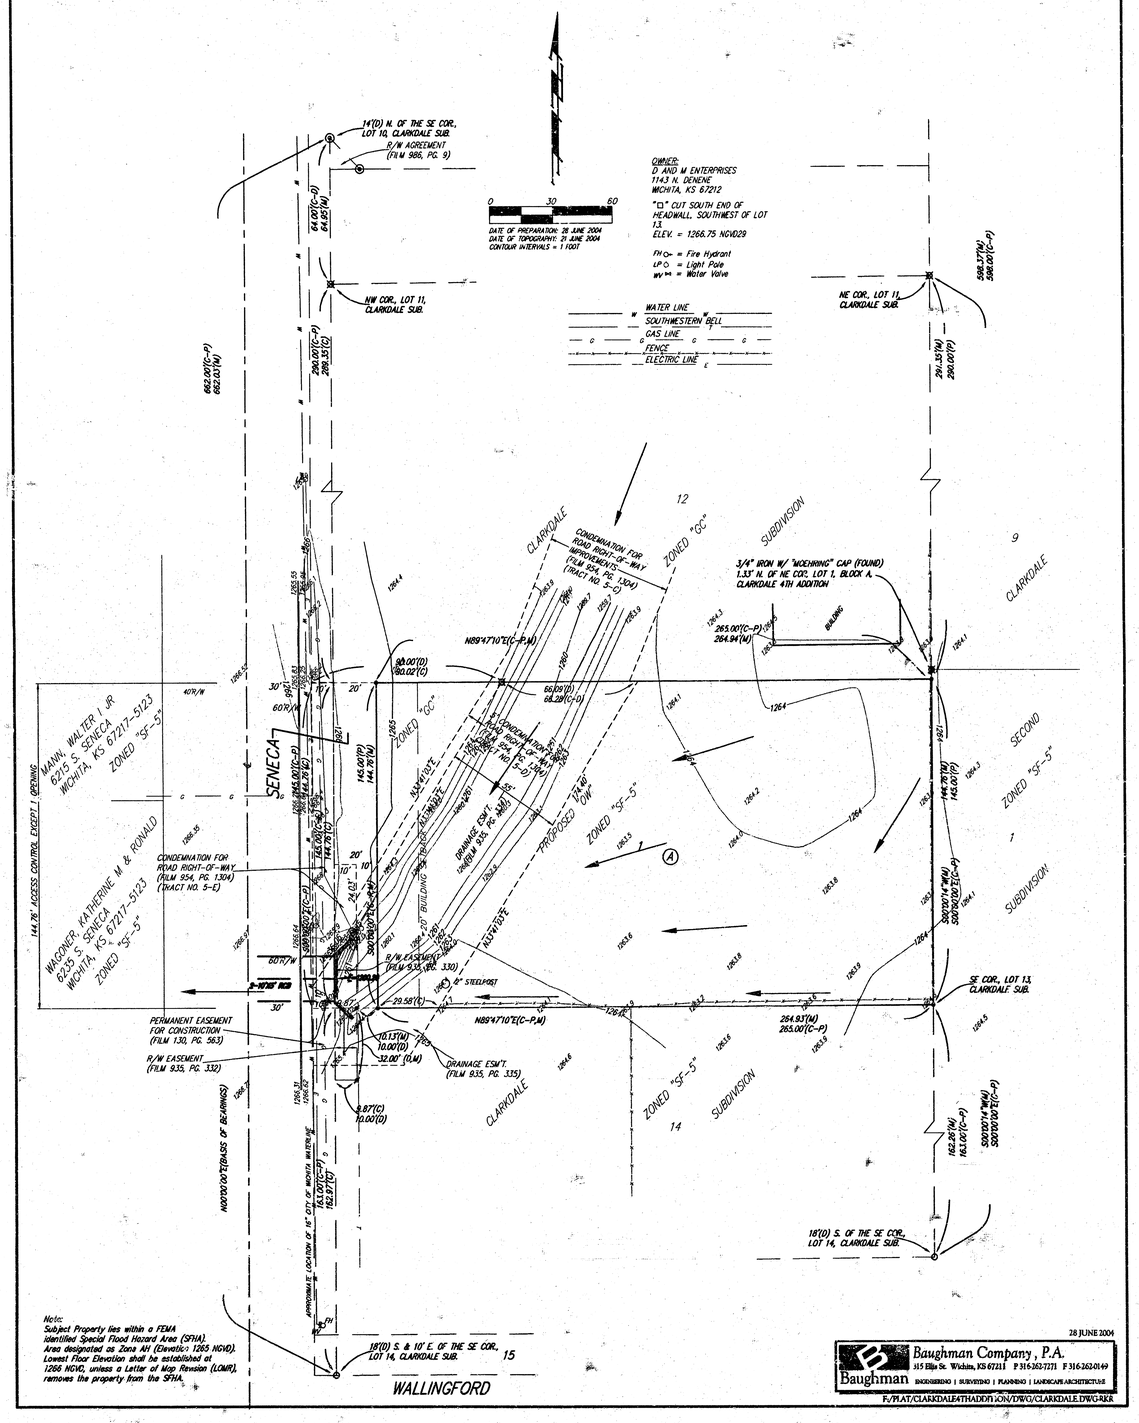DRAINAGE PLAN
CLARKDALE 4TH ADDITION
WICHITA, SEDGWICK COUNTY, KANSAS