
COLEMAN ACRES
(Drainage)

N

1" = 30'
Elev. = City Datum

BENCH MARK:
City Standard Disc 23.5' east & 23.5' south of intersection of ℄ Sheridan & ℄ of 13th St. No.
Elevation = 125.72 City Datum

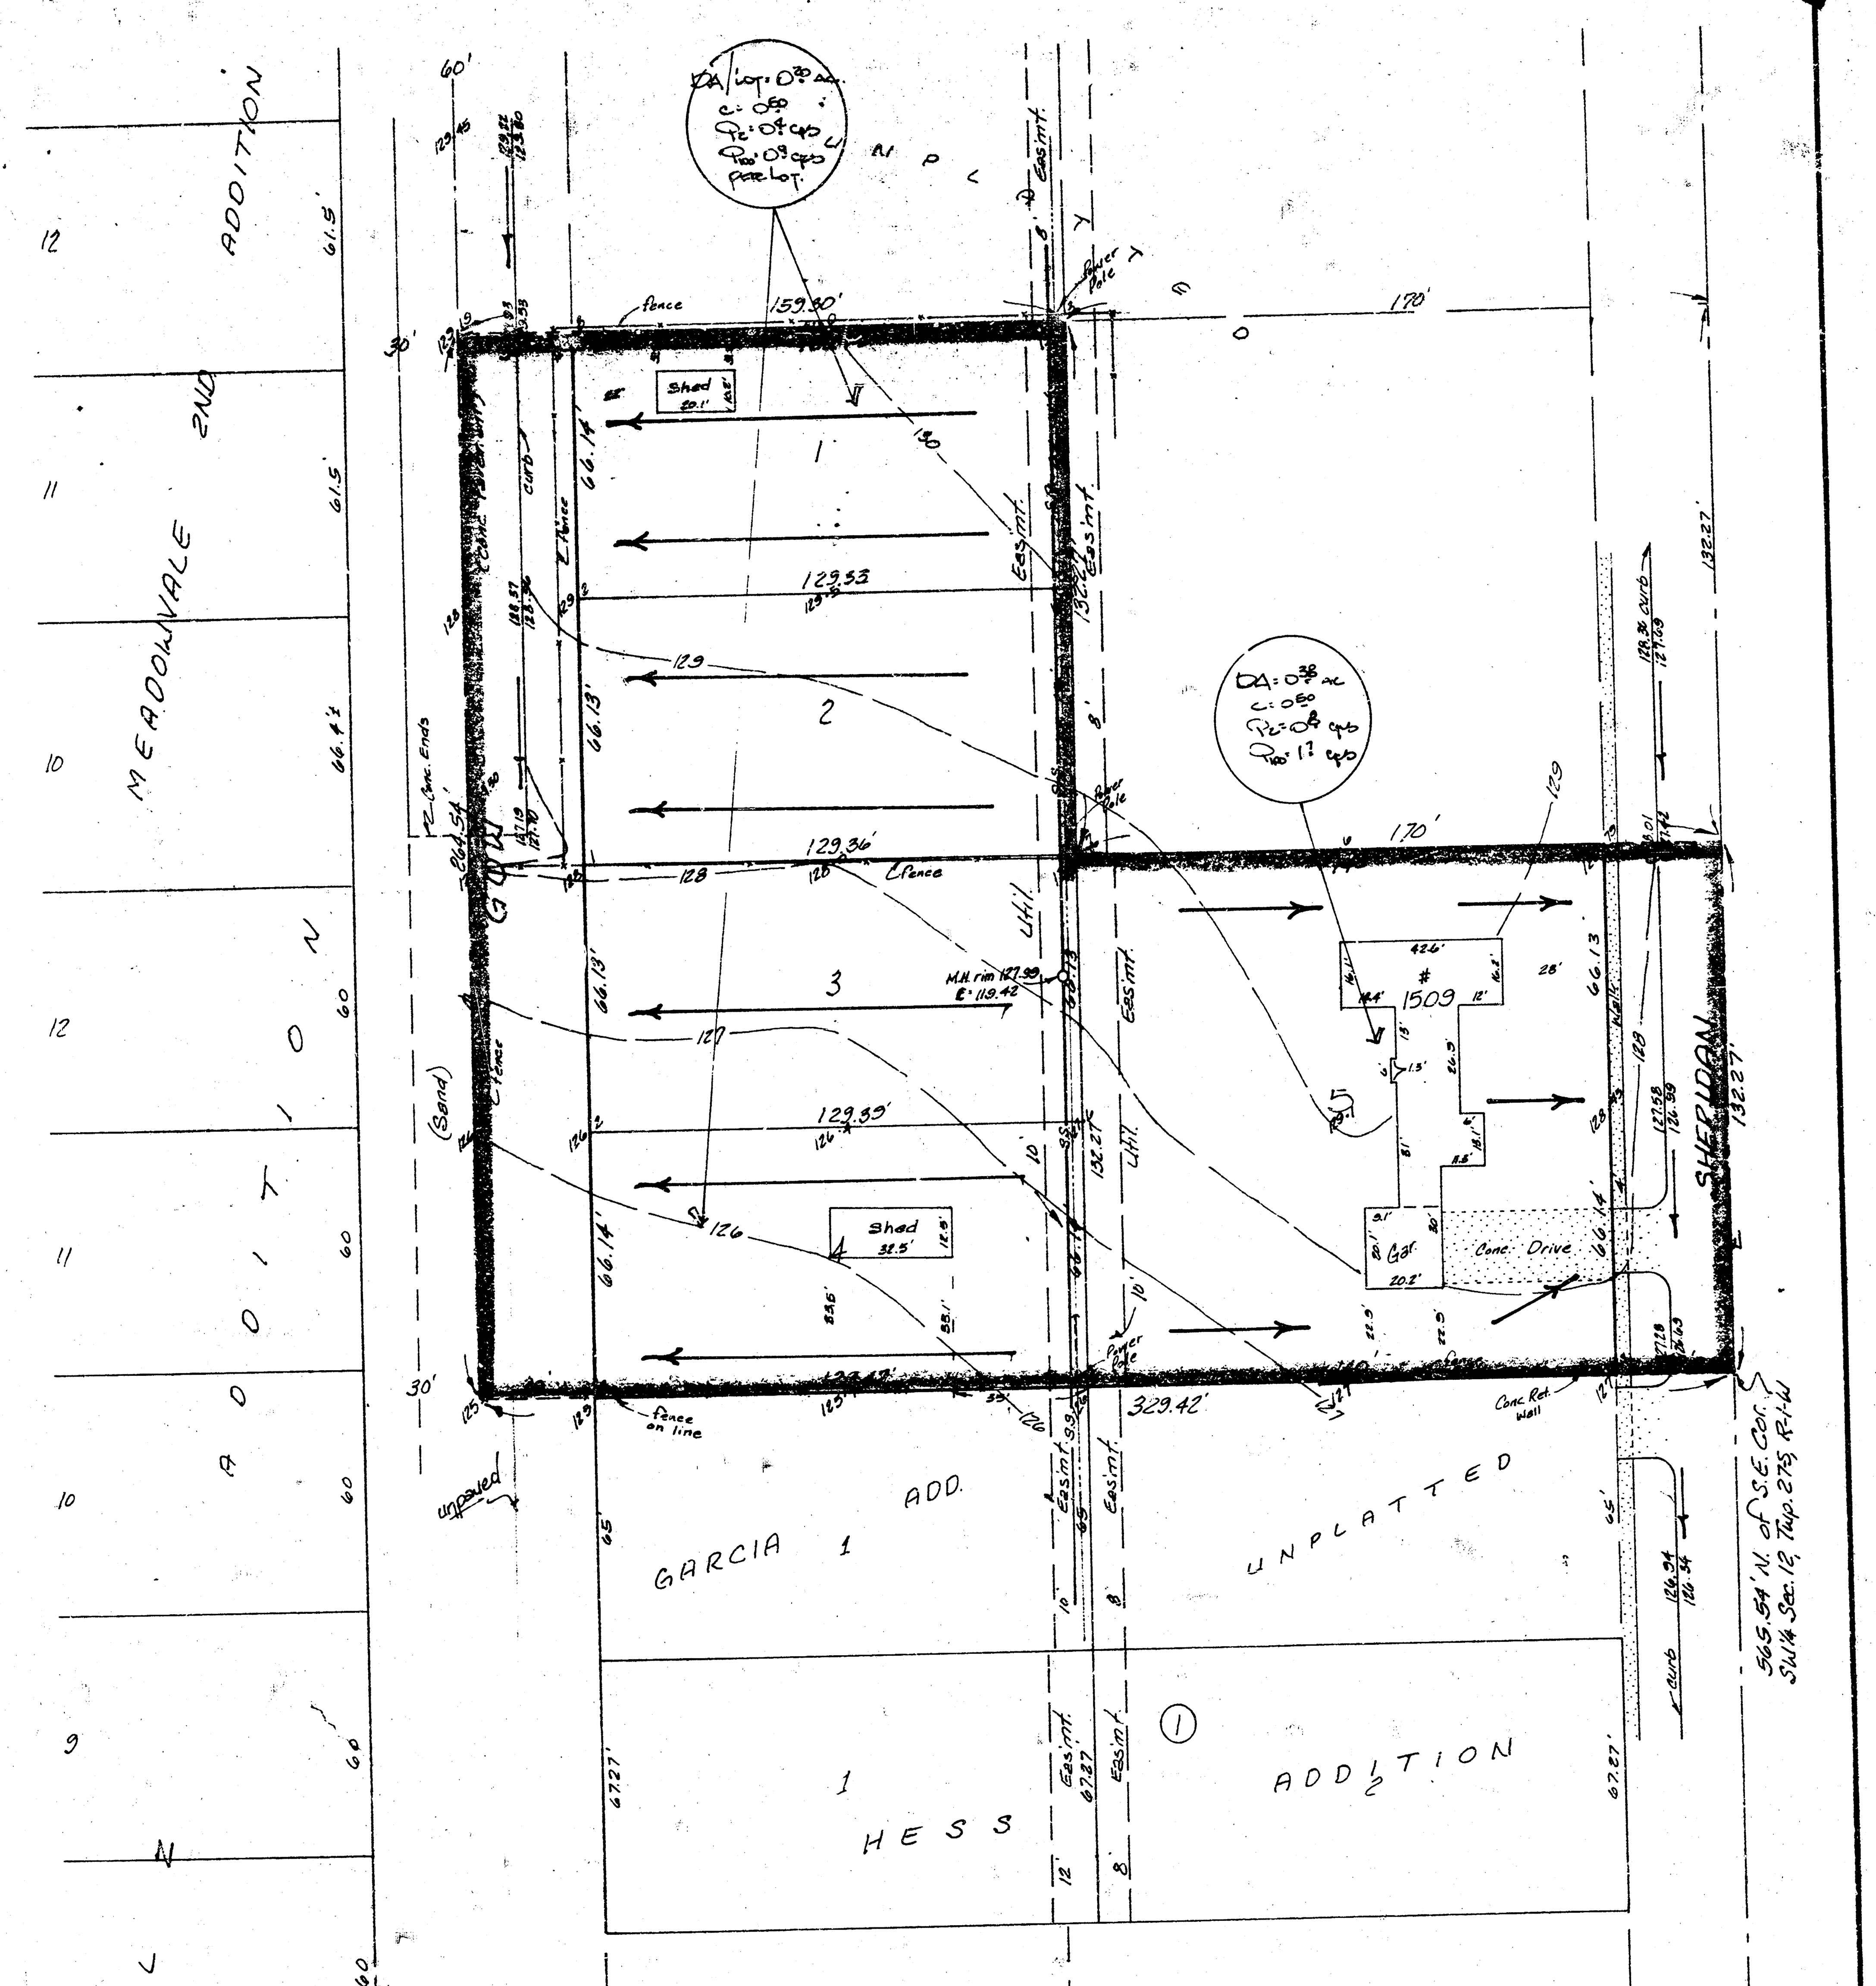

SKETCH PLAT
COLEMAN ACRES

PART OF THE SW1/4 OF SEC 12, TWP 27-S, R-1-W

CLADINE COLEMAN
MERLE & VERA SEAVEY

DRAINAGE PLAN

APPROVED DRAINAGE PLAN

BAUGHMAN COMPANY, P.A.
SURVEYING & ENGINEERING
316/262-7271 · 330 LAURA · WICHITA, KANSAS 67211

25 MAY 86

FILMED FROM THE BEST AVAILABLE COPY