
DRAINAGE PLAN

DANVILLE ADDITION

WICHITA, SEDGWICK COUNTY, KANSAS

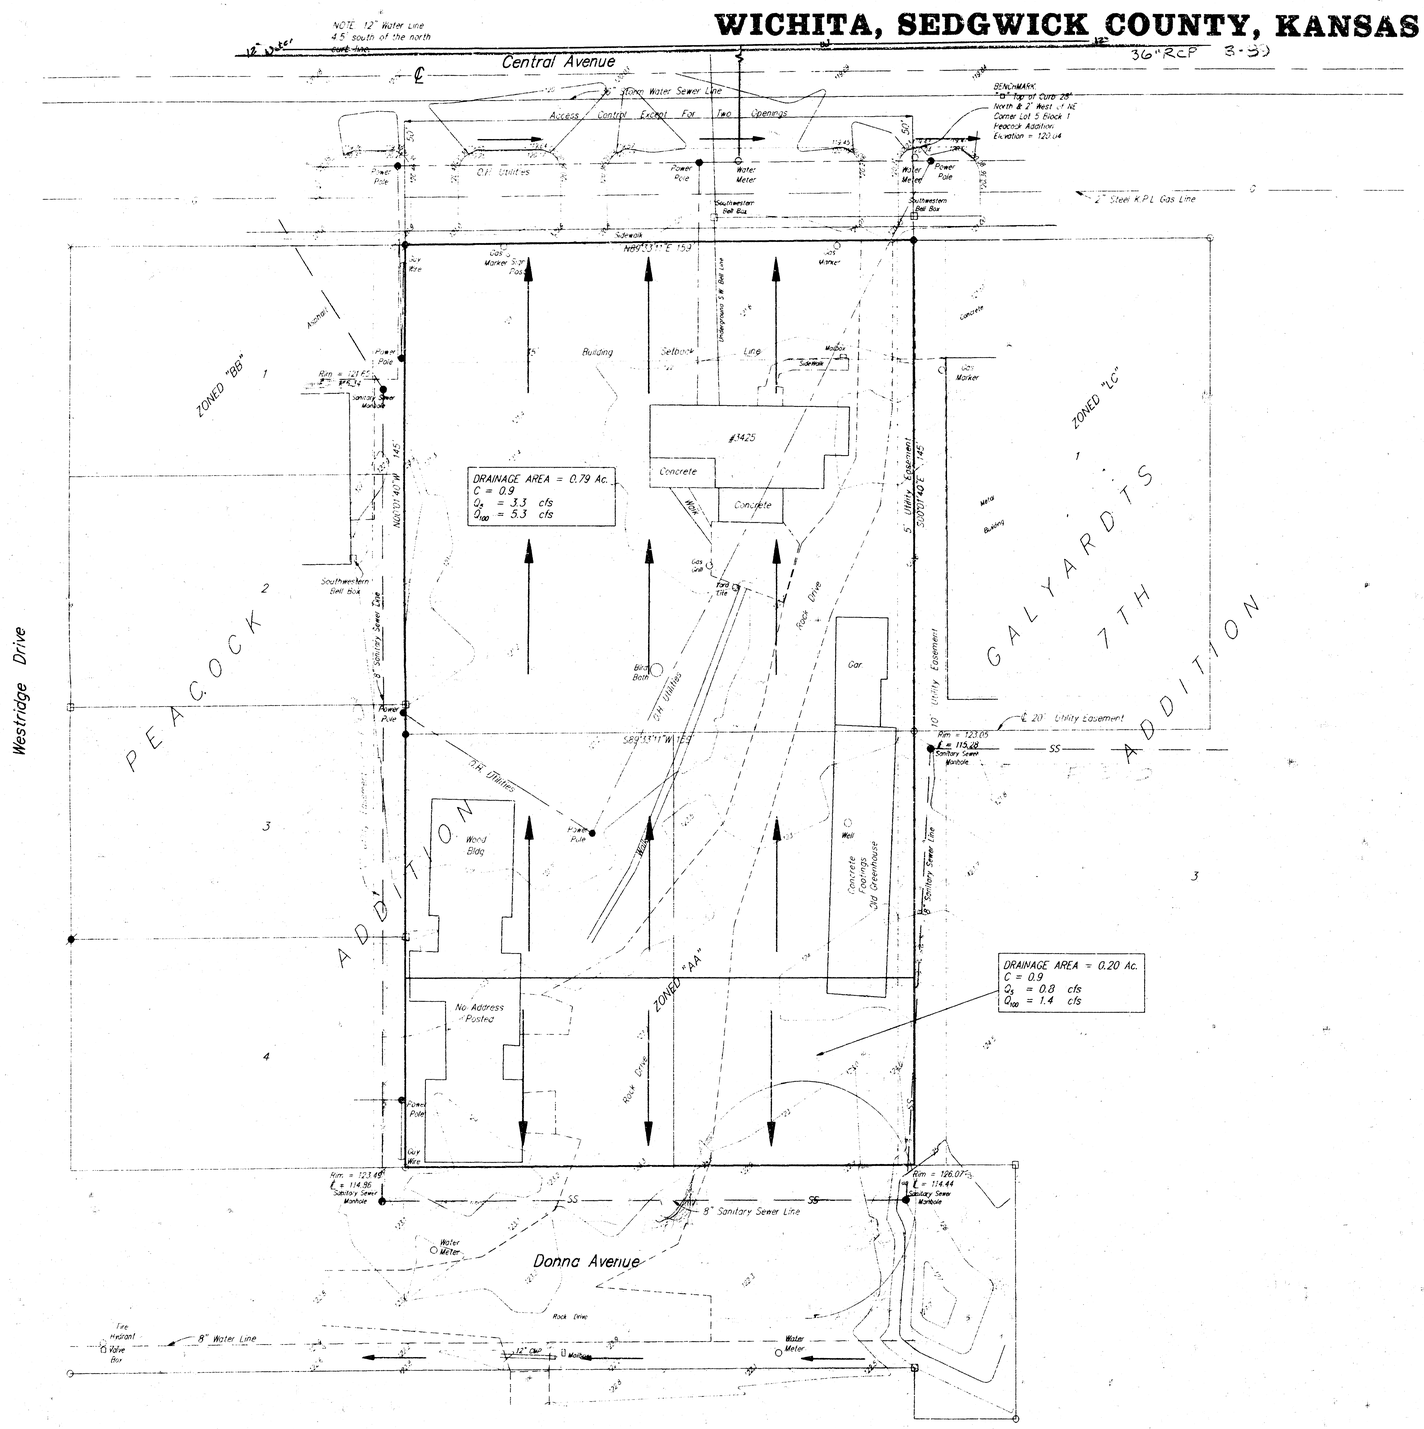

Scale

× = Magic Marker Cross Set
○ = 3/4" Iron Found
□ = 1/2" Iron Found
● = #4 Rebar Found
● = #4 Baughman Rebar Set

Legal


A Replat of the North 145 feet of Lot 5, Block 1, Peacock Addition to Wichita, Kansas.

Benchmark

City of Wichita Bench Mark 30' south and 42' east of center line of both. Elevation = 121.66 (City Datum)

Owner

Danville Investments, Inc
Box 965, Wichita, Kansas, 67201
(316)262-2605

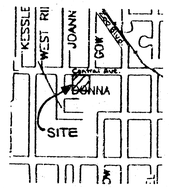

Vicinity Map

REV. DATE October 2, 1995
DATE April 3, 1995

BAUGHMAN COMPANY P. A.
ENGINEERING, SURVEYING, & PLANNING
WICHITA, KANSAS 67211