
BENCHMARK:
Curtis & 13th Street
City of Wichita Benchmark Disk, ℄ of Curtis Extended, 2' South of South Property Line I-235 R/W 21' West of Pole Line South Extended 74' North Northwest of Street Light Pole 68' West of Chainlink Fence Corner.
Elev. = 129.15 (City Datum)

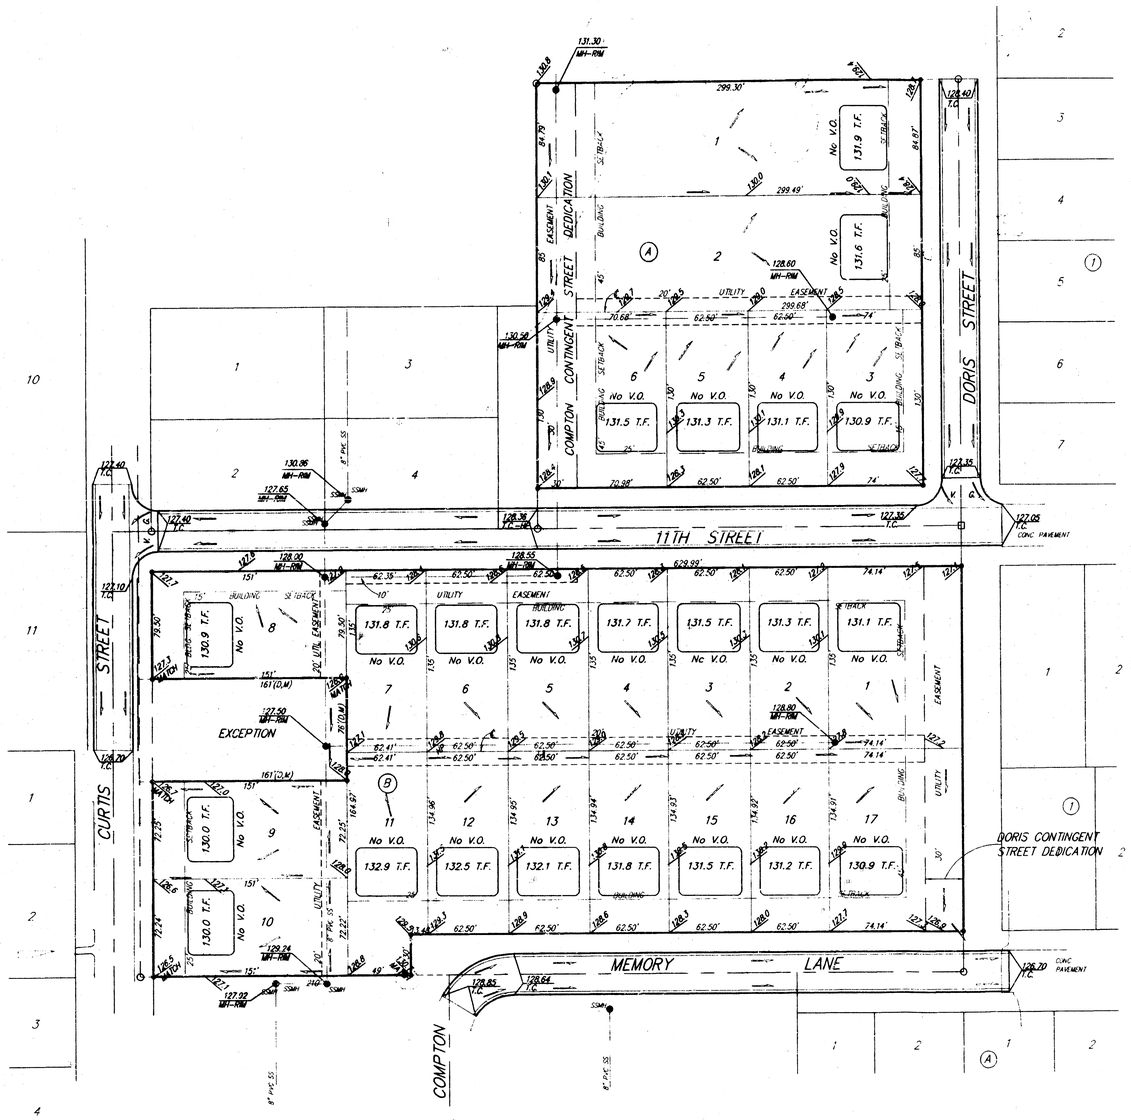


Scale : 1" = 50'

NOTE:

Proposed top of foundation are shown on plans.

All street elevations shown on plans are for top of curb (full height).

No View-Outs or Walk-Outs May be Constructed With This Project.

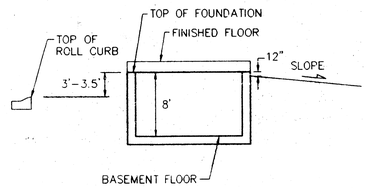

TYPICAL SECTION
NO SCALE

REVISION RECORD

NO.	DATE	DESCRIPTION	DR.	BY
1	11/4/98		TMG	NBW

ECK 4TH ADDITION
GRADING PLAN

BAUGHMAN COMPANY P.A.
ENGINEERING, SURVEYING, & PLANNING
316-262-7271 • 315 ELLIS • WICHITA, KANSAS 67211

PROJECT NUMBER					SHEET 1 OF 1
DESIGN NBW	DRAWN TMG	APPROVED	DATE 11-98	SCALE NOTED	ECK1GRADE

C:\Grade.dwg Wed Nov 04 15:25:36 1998