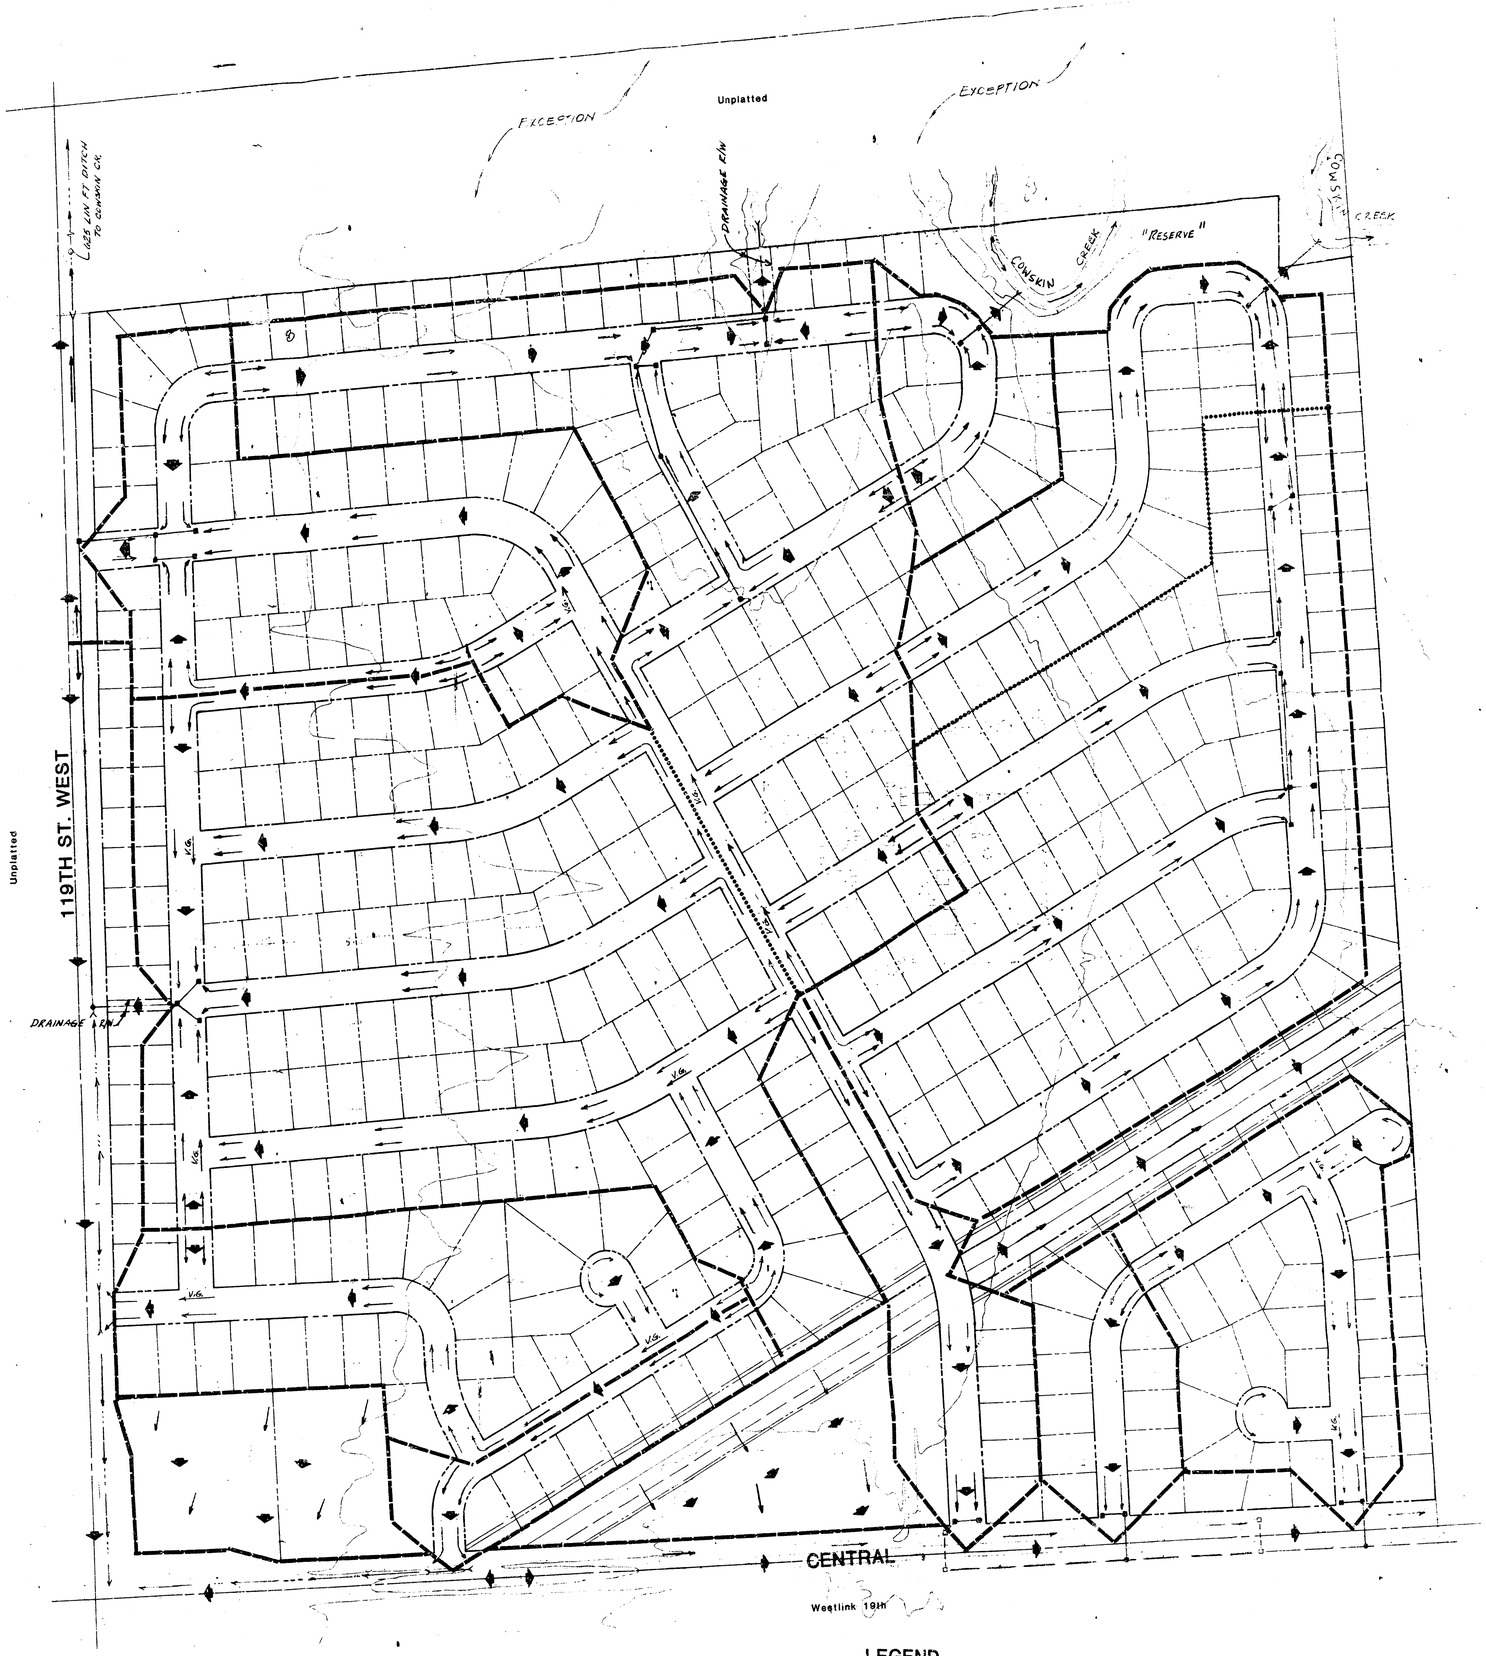


DRAINAGE CONCEPT

GOLDEN HILLS ADDITION

WICHITA, SEDGWICK COUNTY, KANSAS

LEGEND

- Inlet(s)
- Manhole
- Storm Sewer
- Open Channel
- Inlet(s) (By Others)
- Storm Sewer (By Others)

N

TOPOGRAPHIC MAP OF LAND LOCATED AT
S.W. QUARTER SECTION 18 27S - 1W.
SEDGWICK COUNTY, KANSAS

SURVEYING & ENGINEERING
PROFESSIONAL ENGINEERING CONSULTANTS, P.A.
1440 EAST ENGLISH STREET, WICHITA, KS 67211

7

GOLDEN HILLS ADDITION
(DRAINAGE)