
HABITAT FOR HUMANITY ADDITION

AN ADDITION TO THE CITY OF WICHITA, SEDGWICK COUNTY, KANSAS

PRELIMINARY PLAT

1"= 40'
o = Found Iron Pipe
● = Set 5/8" Rebar

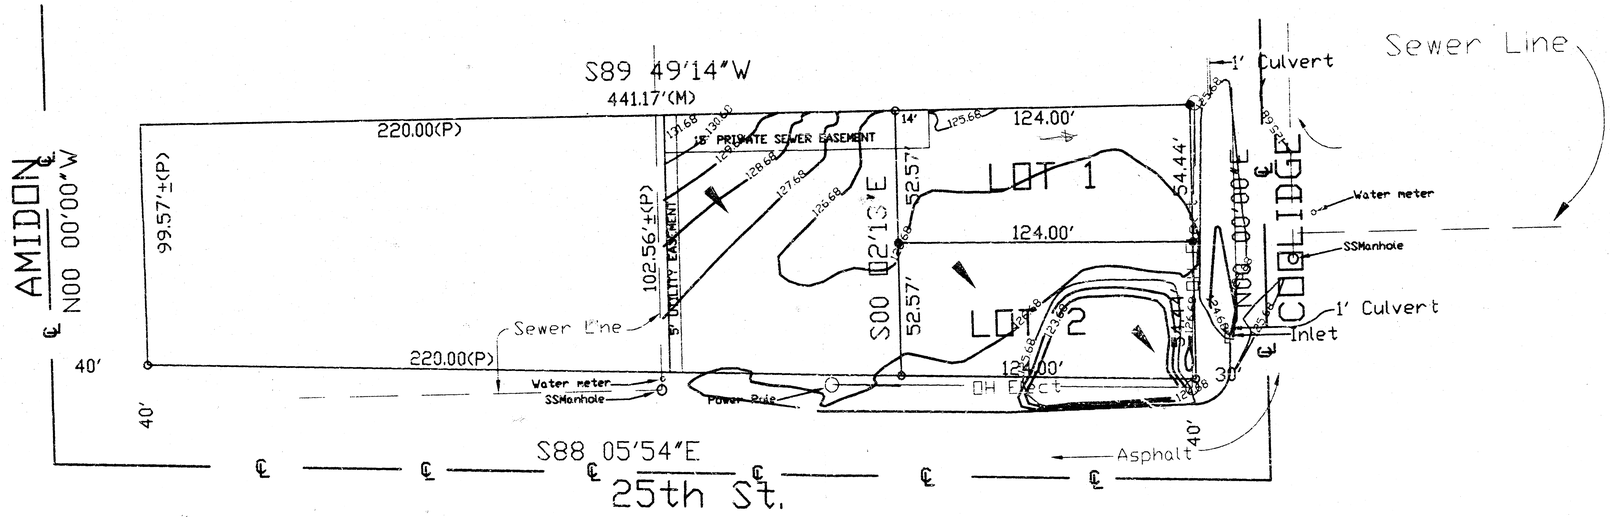

Benchmark: City of Wichita Disc at the S.E. corner of bridge over the Little Arkansas River on 25th St. North Elev.: 125.90

MACON COMPANY
SURVEYING SERVICES

Project No. 17275