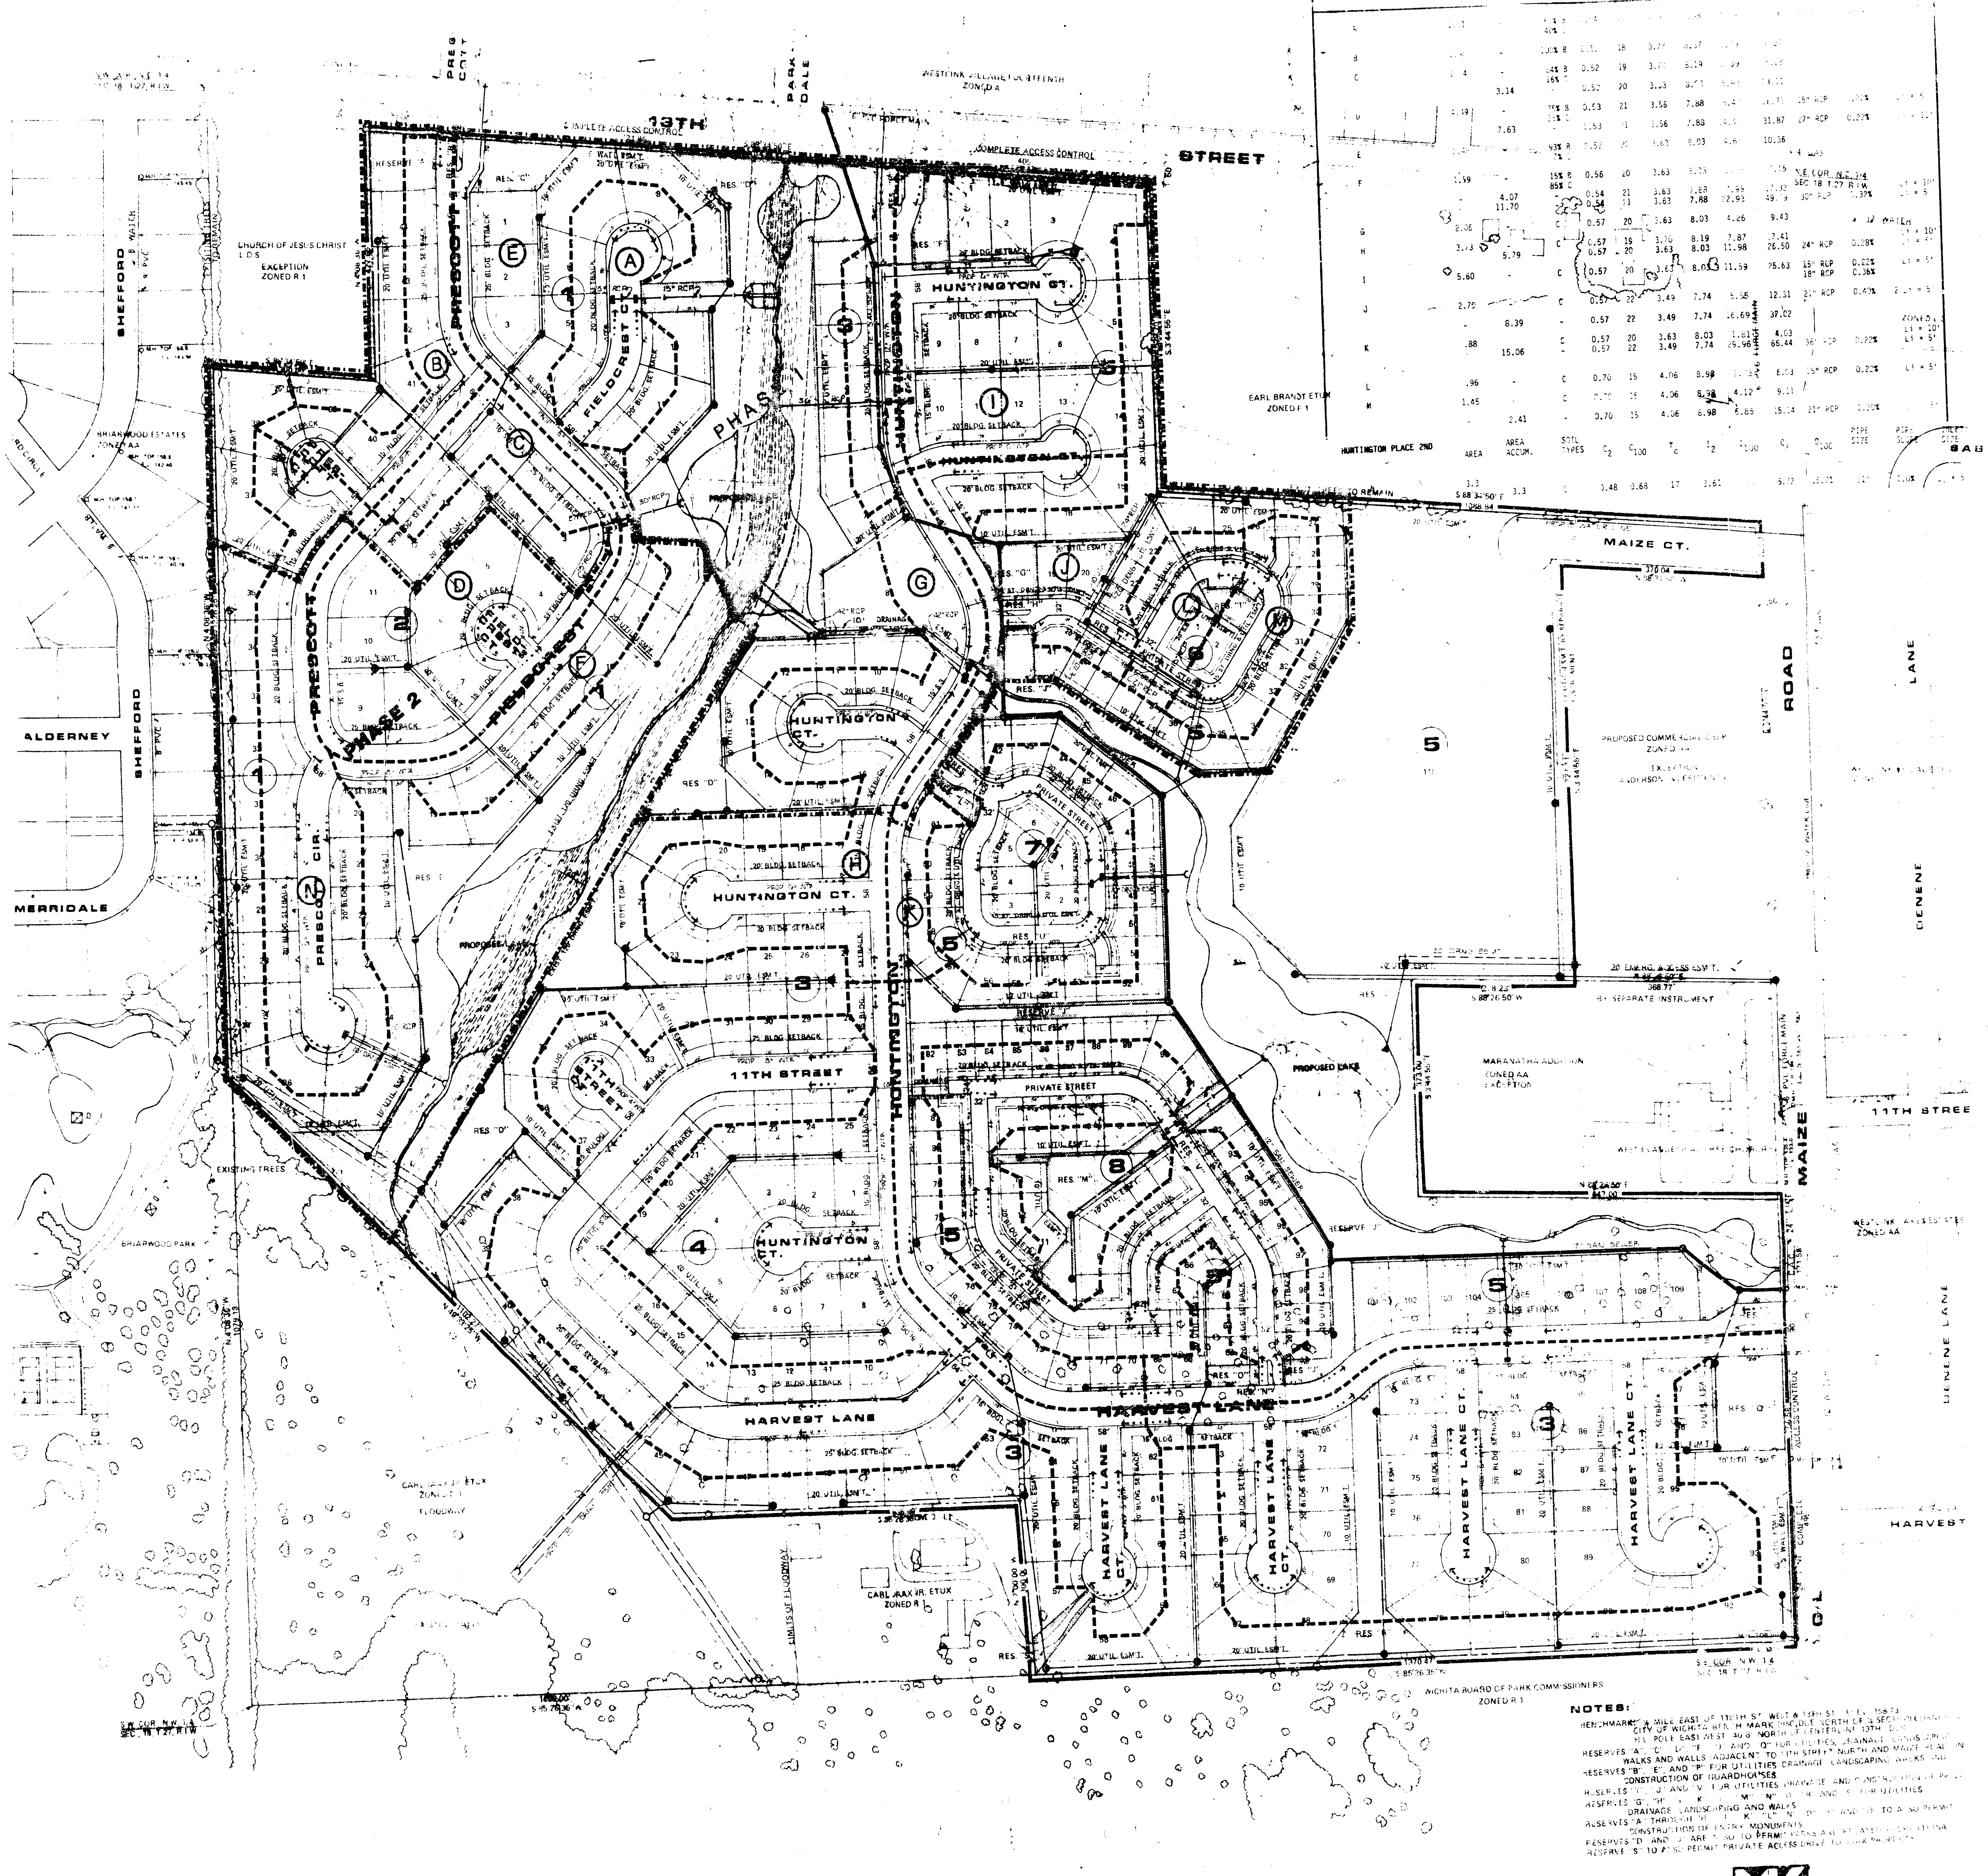


	AREA	AREA ACCUM.	SOIL TYPES	C_2	C_{100}	T_c	I_2	I_{100}	Q_2	Q_{100}	PIPE SIZE	PIPE SLOPE	INLET SIZE
A	[illegible]	-	60% B 40% C	[illegible]		[illegible]	[illegible]	[illegible]	[illegible]	[illegible]			
B	[illegible]	-	100% B	0.52		18	3.77	8.37	[illegible]	[illegible]			
C	[illegible]	-	84% B 16% C	0.52		19	3.70	8.19	[illegible]	[illegible]			
	-	3.14	-	0.52		20	3.63	8.03	[illegible]	13.11			
D	4.19	-	75% B 25% C	0.53		21	3.56	7.88	[illegible]	[illegible]	15" RCP	[illegible]	[illegible]
	-	7.63	-	0.53		21	3.56	7.88	[illegible]	31.87	27" RCP	0.22%	[illegible]
E	[illegible]	-	93% B 7% C	0.52		20	3.63	8.03	[illegible]	10.36			
F	1.59	-	15% B 85% C	0.56		20	3.63	8.03	[illegible]	7.15			
	-	4.07	-	0.54		21	3.63	7.88	7.96	17.32			Li = 10'
	-	11.70	-	0.54		21	3.63	7.88	22.93	49.79	30" RCP	0.37%	Li = 5'
G	2.06	-	C	0.57		20	3.63	8.03	4.26	9.43			
H	3.73	-	C	0.57		19	3.70	8.19	7.87	17.41			Li = 10'
	-	5.79	-	0.57		20	3.63	8.03	11.98	26.50	24" RCP	0.28%	Li = 5'
I	5.60	-	C	0.57		20	3.63	8.03	11.59	25.63	15" RCP 18" RCP	0.22% 0.36%	Li = 5'
J	2.70	-	C	0.57		22	3.49	7.74	5.55	12.31	21" RCP	0.40%	2 Li = 5'
	-	8.39	-	0.57		22	3.49	7.74	16.69	37.02			Li = 10' Li = 5'
K	.88	-	C	0.57		20	3.63	8.03	1.81	4.03			
	-	15.06	-	0.57		22	3.49	7.74	29.96	65.44	36" RCP	0.22%	
L	.96	-	C	0.70		15	4.06	8.98	[illegible]	6.03	15" RCP	0.22%	Li = 5'
M	1.45	-	C	0.70		15	4.06	8.98	4.12	9.11			
	-	2.41	-	0.70		15	4.06	8.98	6.85	15.14	21" RCP	[illegible]	
HUNTINGTON PLACE 2ND	3.3	3.3	C	0.48	0.68	17	3.61	[illegible]	5.72	15.71	21"	1.0%	Li = 5

NOTES:

BENCHMARK: ½ MILE EAST OF 119TH ST. WEST & 13TH ST. ELEV. 158.73 CITY OF WICHITA BENCH MARK DISC, DUE NORTH OF ½ SECTION CORNER ... CENTERLINE 13TH ... H.L. POLE EAST WEST 40.6' NORTH OF CENTERLINE 13TH ...

RESERVES "A", "C", "D", "F", "J" AND "O" FOR UTILITIES, DRAINAGE, LANDSCAPING, WALKS AND WALLS ADJACENT TO 11TH STREET NORTH AND MAIZE ROAD IN ...

RESERVES "B", "E", AND "P" FOR UTILITIES DRAINAGE LANDSCAPING WALKS AND CONSTRUCTION OF GUARDHOUSES.

RESERVES "T", "U" AND "V" FOR UTILITIES DRAINAGE AND CONSTRUCTION OF PRIVATE ...

RESERVES "G", "H", "I", "K", "L", "M", "N", "O", "R" AND "S" FOR UTILITIES DRAINAGE LANDSCAPING AND WALKS.

RESERVES "A" THROUGH "H", "I", "K", "L", "N", "O", "R" AND "O" TO ALSO PERMIT CONSTRUCTION OF ENTRY MONUMENTS.

RESERVES "D" AND "J" ARE ALSO TO PERMIT PARKS AND RELATED RECREATIONAL ...

RESERVE "S" TO ALSO PERMIT PRIVATE ACCESS DRIVE TO JAAX PROPERTY.