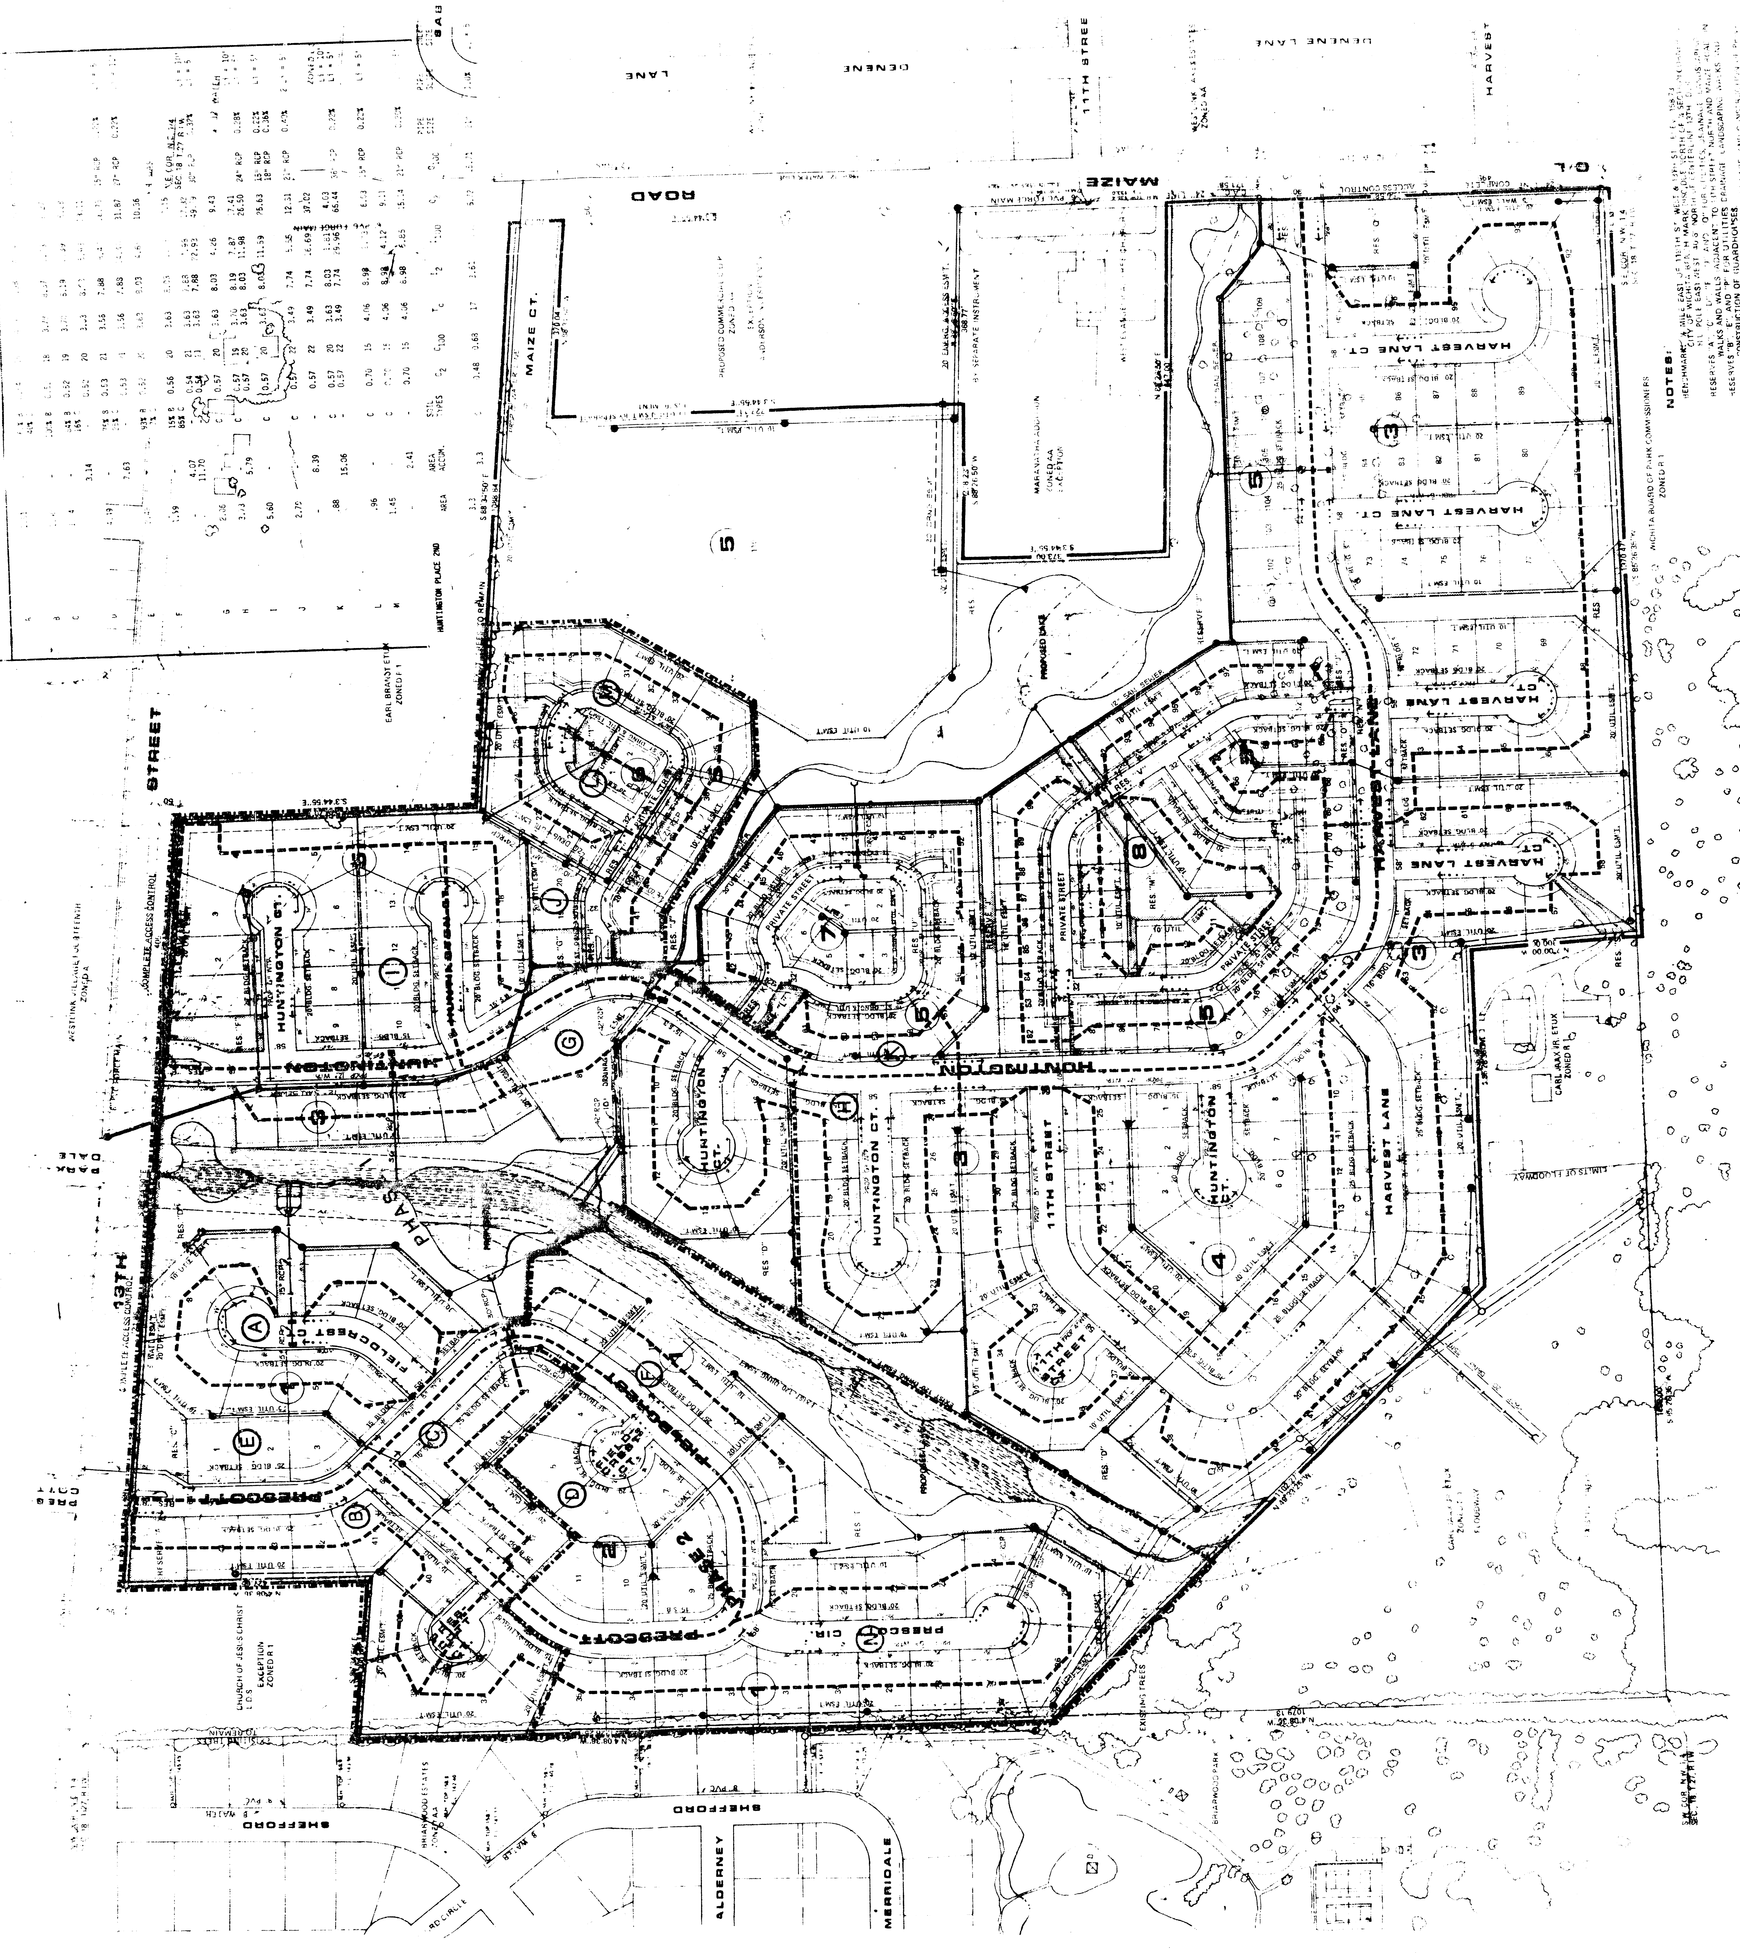
MAIZE ROAD
MAIZE CT.
11TH STREET
HARVEST LANE
HARVEST LANE CT.
HUNTINGTON
HUNTINGTON CT.
PRESCOTT
PRESCOTT CIR.
PRESCOTT CT.
FIELDCREST CT.
PHASE 1
PHASE 2
PHASE 3
PHASE 4
PRIVATE STREET
PROPOSED LAKE
SHEFFORD
ALDERNEY
MERRIDALE
NOTES: