KILLARNEY PLAZA 3RD ADDITION
(Drainage)

Drainage Area	AREA ACRES	AREA ACCUM.	C_5	C_{100}	T_c	I_5	I_{100}	Q_5	Q_{100}	Pipe Size	Pipe Slope	Inlet
Area "I" + Commercial - Hotel	3.40		0.86	0.91	15	4.96	7.17	13.3	22.8			
Area "II" Commercial - Hotel	1.09		0.90	0.91	15	4.96	7.17	4.9	7.3			
Area "III" Apartments	10.75		0.72	0.83	25.17	3.87	7.00	27.6	62.5			
Area "IV" Northeast Expressway	6.34		0.71	0.81	29.20	3.70	6.66	20.9	45.3			
Area "V" Apartment	7.96		0.72	0.83	17.16	4.31	7.57	23.6	46.2			
Area "VI" Apartment	6.43		0.72	0.83	18.15	4.20	7.37	19.4	37.3			

N

Scale: 1" = 100'

TOWNHOMES OF GREENBROOK
Drainage Easement
Recorded - Film 489, Page 811
(Portion Vacated)

EXCEPTION

(W.D.C. PARCEL NO. 2)

NO ACCESS TO EXPRESSWAY

N.E. EXPRESSWAY R.O.W.

10' UTIL. ESM'T.

PROPOSED N.E. EXPRESSWAY

ZONED LC
SUBJECT TO PLATTING UNDER C.U.P. - EXP. 167

EXCEPTION

TOWNHOMES OF GREENBROOK

W.D.C. PARCEL NO. 7 - 24.37 AC±
ZONED RS SUBJECT TO PLATTING

W.D.C. PARCEL NO. 110 - 2.62 AC.±
ZONED LC SUBJECT TO PLATTING UNDER C.U.P. EXP. 168

LOT 1

LOT 2

LOT 3

42" RCP @ 0.30%

32ND. STREET NORTH

COTTONWOOD VILLAGE FIFTH ADDITION ZONED AA

COTTONWOOD VILLAGE FIFTH ADDITION ZONED M

COMPLETE ACCESS CONTROL 250±'

KILLARNEY ADDITION ZONED LC

FANTASEN ZONED RS

GAMMON ELEMENTARY SCHOOL

ZONED LC

ZONED E

EXISTING TREES

EXISTING LAKE

(A) Exist. Line A
COTTONWOOD VILLAGE 4TH
Out'let - 30" RCP @ 0.24%
IE Out = 181.97

(B) Exist. Line 1
COTTONWOOD VILLAGE 4TH
Outlet - 36" RCP @ 0.17%
IE Out = 181.52

(C) Exist. Line 2
COTTONWOOD VILLAGE 4TH
Outlet - 36" RCP @ 0.28%
IE Out = 193.92

(D) Exist. Line 3
COTTONWOOD VILLAGE 4TH
Outlet - 29"x45" HERCP @ 0.20%
IE Out = 197.6 ±

(E) KILLARNEY 1ST
Prop. 10'x2' RCP (By Others) @ 0.33%
IE Out = 197.63

(F) ROCK ROAD & MEDITERRANEAN PLAZA
Exist. 2-42" x 68" HERCP @ 0.28%
IE Out = 198.53 ±

(G) ROCK ROAD (Line 2) & MEDITERRANEAN PLAZA
Exist. 7'x3'x125' RCB @ 0.52%
IE In = 197.36 (Wichita 1384.76 (NGVD)
IE Out = 196.70 (Wichita 1384.10 (NGVD)
Exist. Spec Inlet / Manhole W = 14'-6", L = 24'-0"
Exist. 4-24"x38" HERCP @ 0.70 %

(I) Exist. 4-24" x 38" HERCP @ 0.70 %

(E Prop. Channel (By Others) 13' Bottom Width 4:1 Side Slopes @ 0.40 %

DRAINAGE & UTILITY PLAN FOR KILLARNEY PLAZA 3RD.

MID-KANSAS ENGINEERING CONSULTANTS PA
7500 WEST 29TH, BUILDING 100
WICHITA, KANSAS 67205
683-1581


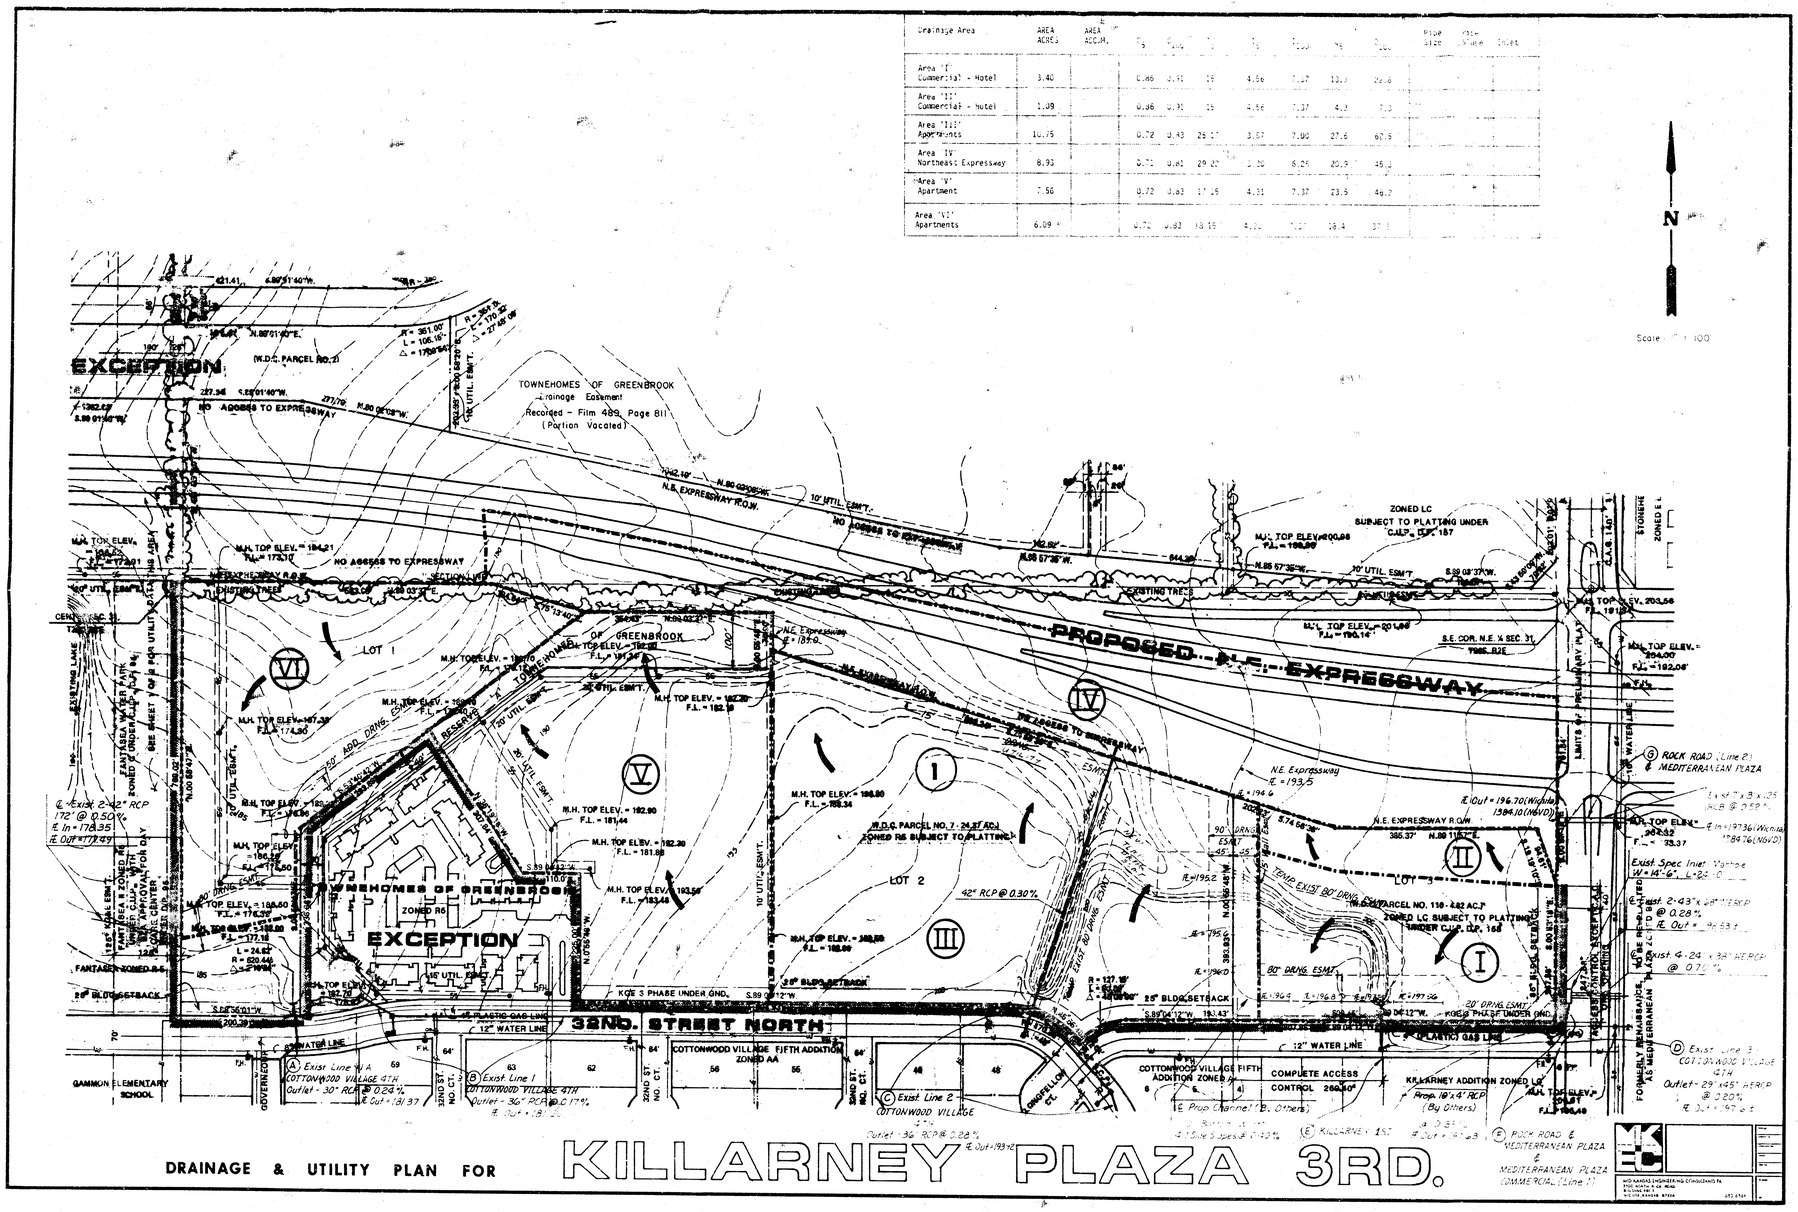

DRAINAGE & UTILITY PLAN FOR **KILLARNEY PLAZA 3RD.**

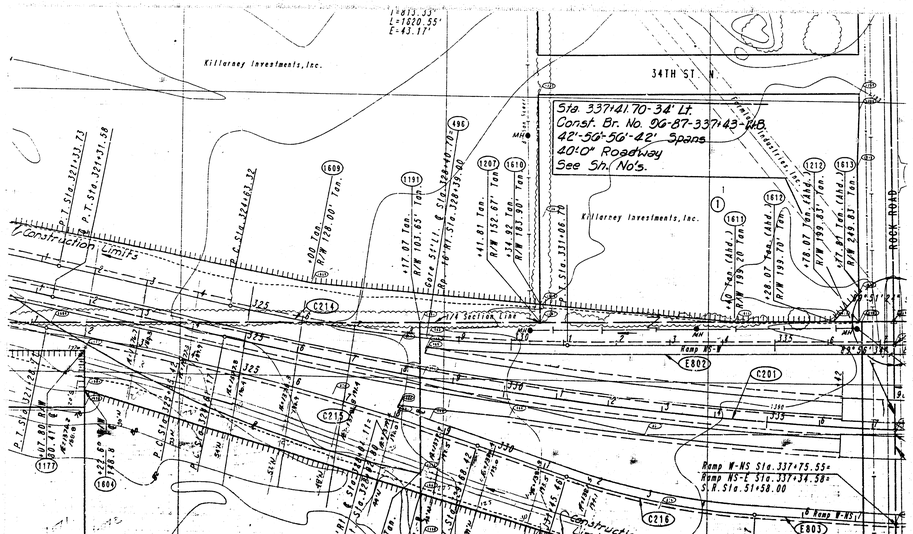

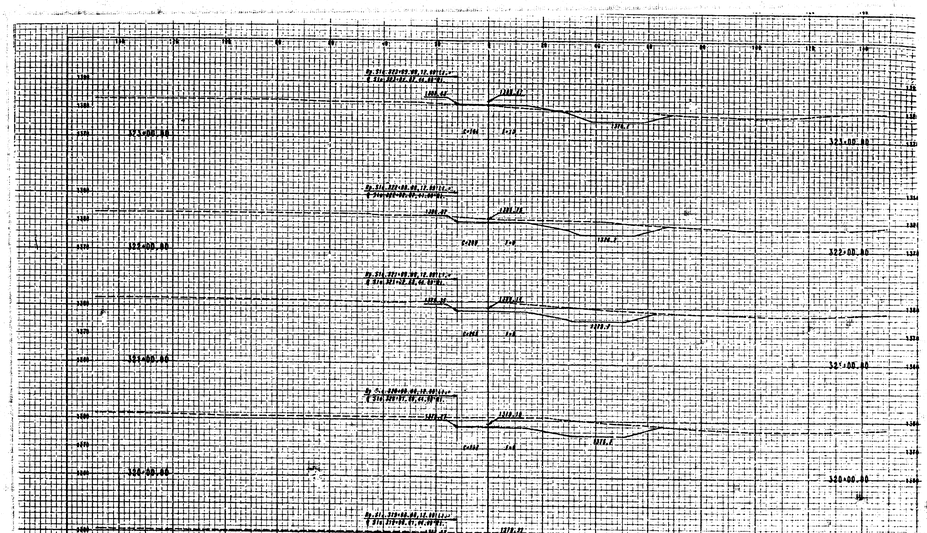

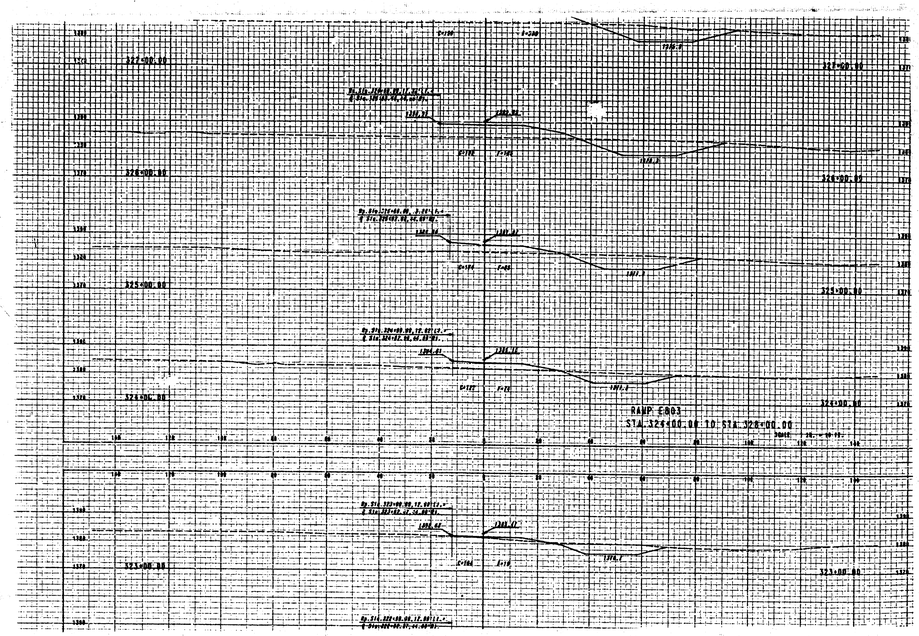
RAMP E803
STA 324+00.00 TO STA 328+00.00

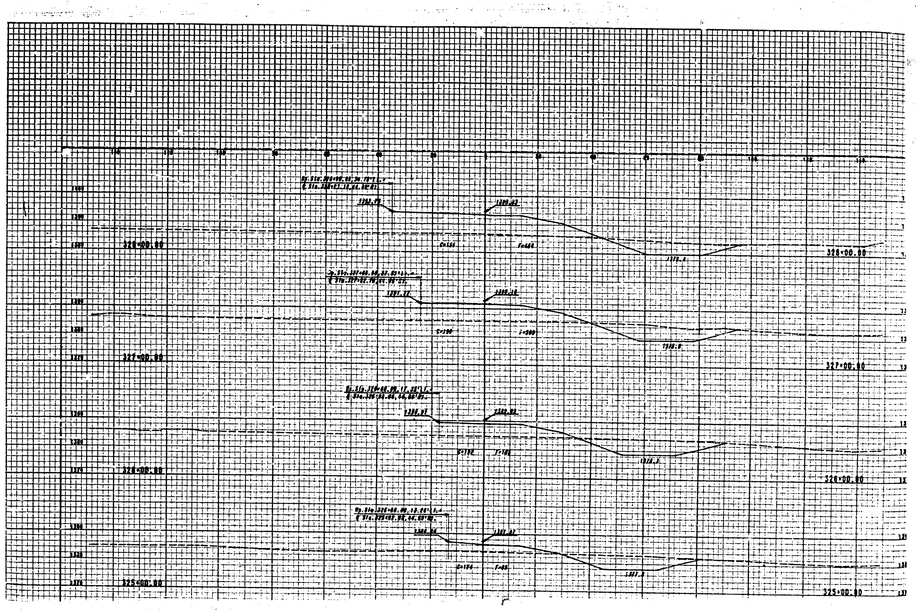

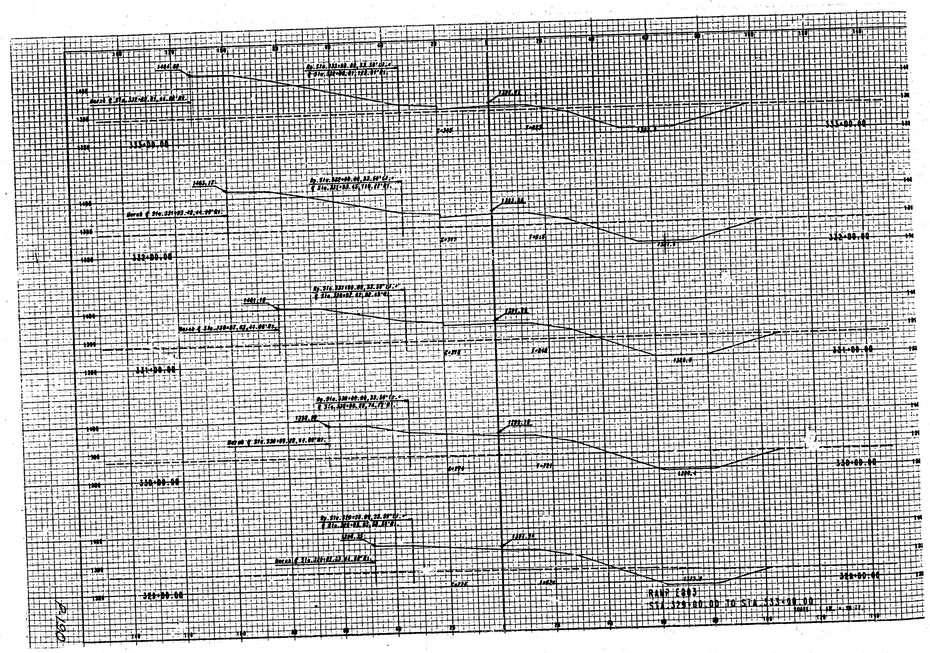
RAMP E803
STA 329+00.00 TO STA 333+98.00

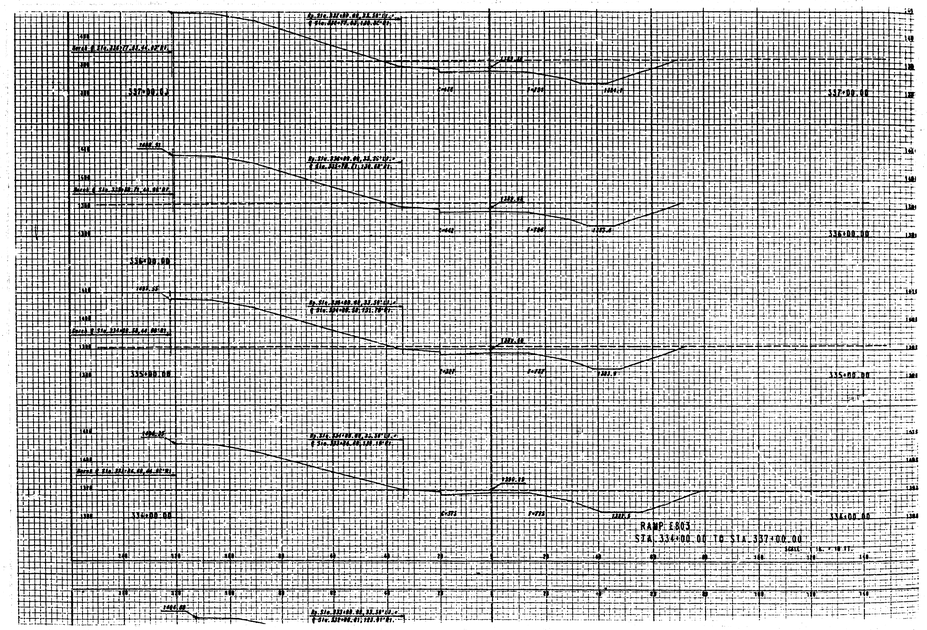
RAMP E803
STA 334+00.00 TO STA 337+00.00