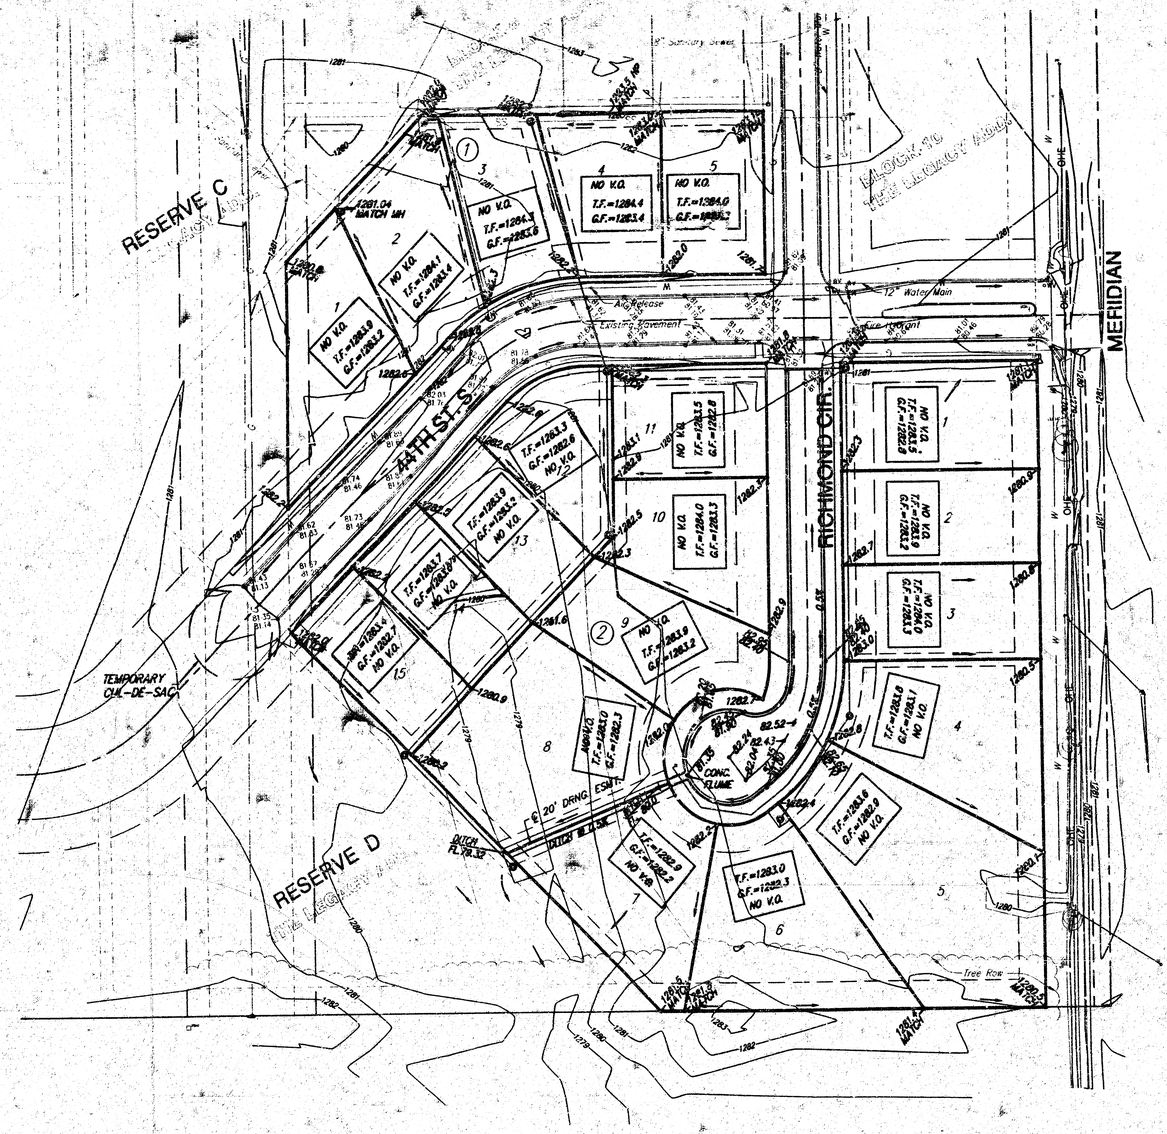


MINIMUM PAD ELEVATION FOR LOWEST OPENING INTO STRUCTURES,
LOTS 1-5, BLOCK 1: 1281.9 MSL
LOTS 1-15, BLOCK 2: 1281.9 MSL

NOTES:

1. THIS PLAT TO DRAIN TO 44TH ST. S. AND TO RESERVES C & D. THE LEGACY ADDITION, AS SHOWN ON THE GRADING PLAN FOR PHASE 1, THE LEGACY ADDITION, REVISED 4/7/00 BY MKEC.
2. TOP OF CURB GRADES SHOWN ARE FOR FULL CURB. ROLL-TYPE CURB IS TO BE CONSTRUCTED.
3. REFER TO STORM WATER POLLUTION PREVENTION PLAN ON FILE IN THE OFFICE OF THE CITY ENGINEER.

N
SRB

SCALE 1" = 50'

APPROVED DRAINAGE PLAN

City of Wichita Benchmark:
44' north and 30' east of 1/4 Sec. Cor. @ Meridian and 43rd St. South. Elev. 1280.80 (M.S.L.)

On-Site Bench Marks:
Square Cut, Top of south curb of 44th St. S. at the N.E. Cor. of Lot 1, Block 2, Legacy 2nd Addition. Elev. 1280.76 (M.S.L.)

Square Cut, Top of north curb 44th St. S. at the west line of Lot 1, Block 1, Legacy 2nd Addition. Elev. 1282.36 (M.S.L.)

REVISED FOR ROLL TYPE CURB 8-9-01

LEGACY 2ND ADDITION
DRAINAGE AND LOT GRADING PLAN
WICHITA, KANSAS

SRB
924 NORTH MAIN
WICHITA, KANSAS 67203
www.srb1.com
316-264-8006
FAX 264-4621
E-mail: srb@srb1.com
SAVOY, RUGGLES & BOHM, P.A.
ENGINEERING & SURVEYING

PROJECT NUMBER

DESIGN	DRAWN	UTILITY	REVIEW	DATE	REVISED
TCR	JTS			July 6, 2001	Aug. 9, 2001

SUB-DIV. FILE: DRAINAGE PLAN
SHEET 1 OF 1

PLAT CARD IMPRESSED 26 SEPT 2001