DRAINAGE PLAN

MID CONTINENT AIRPORT 5TH ADDITION

TO WICHITA, SEDGWICK COUNTY, KANSAS

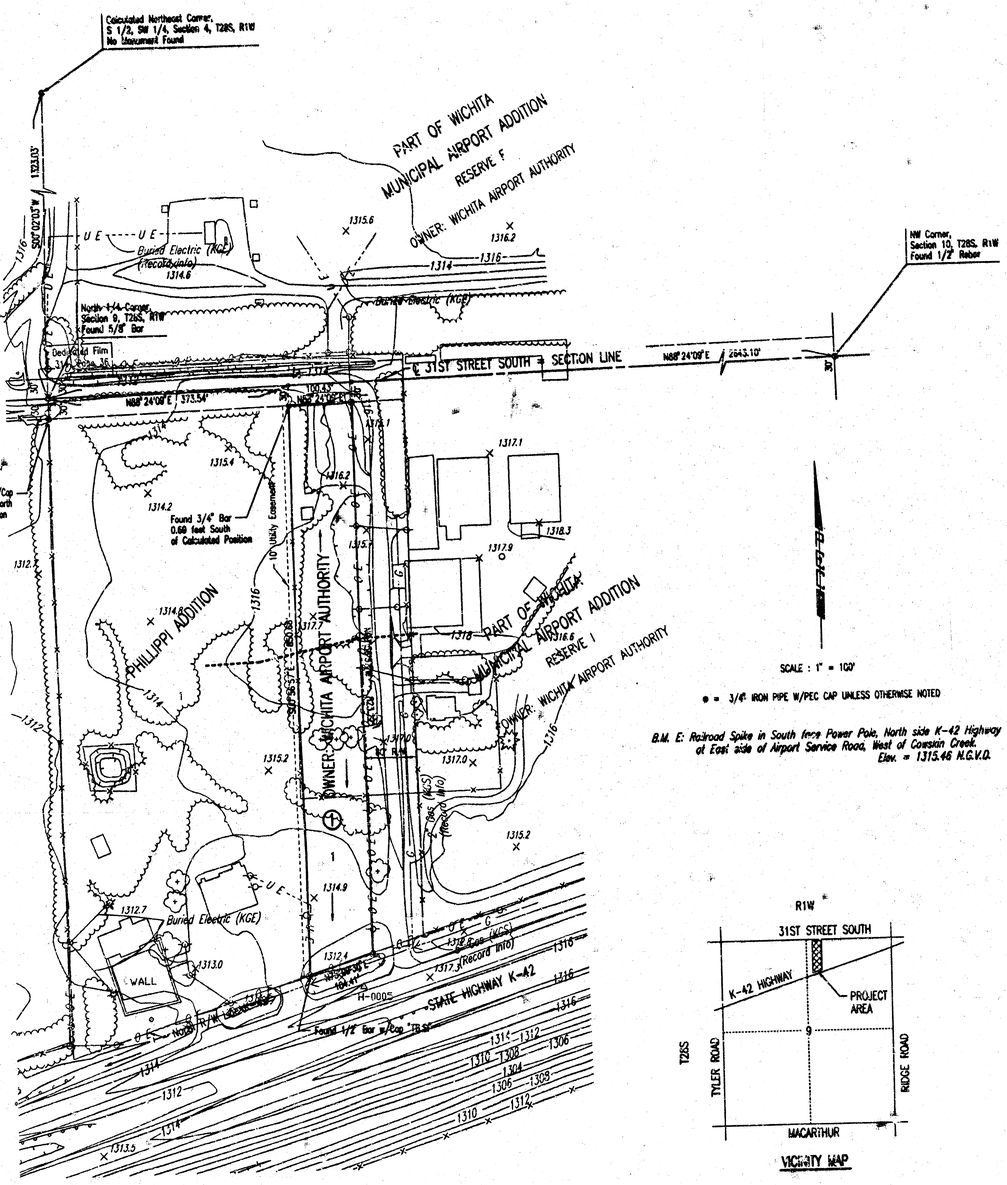

B.M. E: Railroad Spike in South face Power Pole, North side K-42 Highway at East side of Airport Service Road, West of Cowskin Creek. Elev. = 1313.46 M.S.L.D.

LEGEND

---------- BASIN BOUNDARY

——— STORM WATER FLOW

DRAINAGE FROM MID CONTINENT 5TH ADDITION SHALL BE DIRECTED TO EITHER THE DITCH ALONG 31ST STREET SOUTH OR THE DITCH ALONG STATE HIGHWAY K-42. STORM WATER SHALL BE ROUTED BY DRIVES, PARKING LOTS, DITCHES, FLUMES, STORM SEWER SYSTEM OR ANY OTHER ACCEPTABLE DRAINAGE METHOD.

SEE SUPPORTING CALCULATIONS FOR HYDROLOGY.

VICINITY MAP

DSNR: SAD OPER: SAD SCALE: 1=100.00
C:\1999\99k42\Airport Plats\dwg\Drainage_5th 06-02-2000 01:14:57 pm