

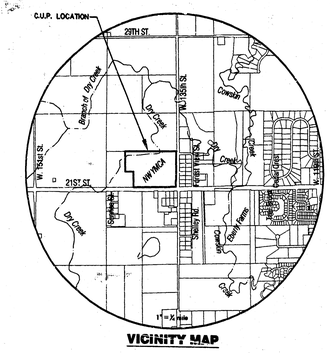


VICINITY MAP


DETAILS

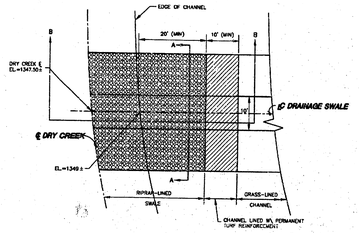

PLAN DRAINAGE SWALE OUTLET
NOT TO SCALE

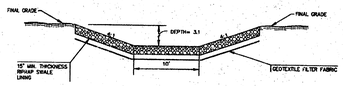

SECTION A-A: DRAINAGE SWALE OUTLET
NOT TO SCALE

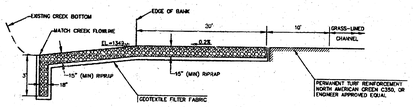

SECTION B-B: DRAINAGE SWALE OUTLET
NOT TO SCALE

REVISED: SEPT. 24, 2004
REVISED: 6/23/04

PRELIMINARY GRADING PLAN

NORTHWEST YMCA ADDITION

OWNER / DEVELOPER: Young Men's Christian Association of Wichita 3330 N. Woodlawn, Wichita, KS. 67220 (316) 219-9622 ex220 **Submittal date: May 2004**

SCALE: 1" = 100'
100 0 100 200

MKEC ENGINEERING CONSULTANTS
411 N. WEBB ROAD
WICHITA, KS. 67206
316 - 684 - 9600

J:\Civil\04084\Dwg\Dmg\PGRADING.DWG