DRAINAGE PLAN

PACK ADDITION

WICHITA, SEDGWICK COUNTY, KANSAS

SCALE
1" = 30'

● = #4 REBAR W/ "BAUCHMAN" CAP (SET)
○ = #4 REBAR W/ "TERRA TECH" CAP (FOUND)
Ø = #4 REBAR W/ "TERRA TECH" CAP (FOUND)

(M) = MEASURED
(PRO) = PROPATED
(P) = PLATTED
(C.P.) = CALCULATED PER PLATTED INFO.

COUNTOURS @ 1' INTERVALS

LEGEND

- Power Pole
- Southwestern Bell Pedestal
- Guy Wire

LEGAL

A replat of Lots 37, 39, 40, 41, 43, 45, 47, 49, 51 and Lots 38, 40, 42, 44, 46, 48, 50, 52, Block 3, and the 10 foot alley lying between the even and odd number lots, Oriental Park Second Addition to Wichita, Kansas.

BENCHMARK

City of Wichita Bench Mark Disc. 53' south of center line Pawnee and 6' east of Quarter section line south (center line Sheridan north) Elevation = 103.29 City Datum

OWNER

Sam Puck
640 N. Rock Road, Suite 25
Wichita, Kansas 67216
(316) 636-5225

Vicinity Map

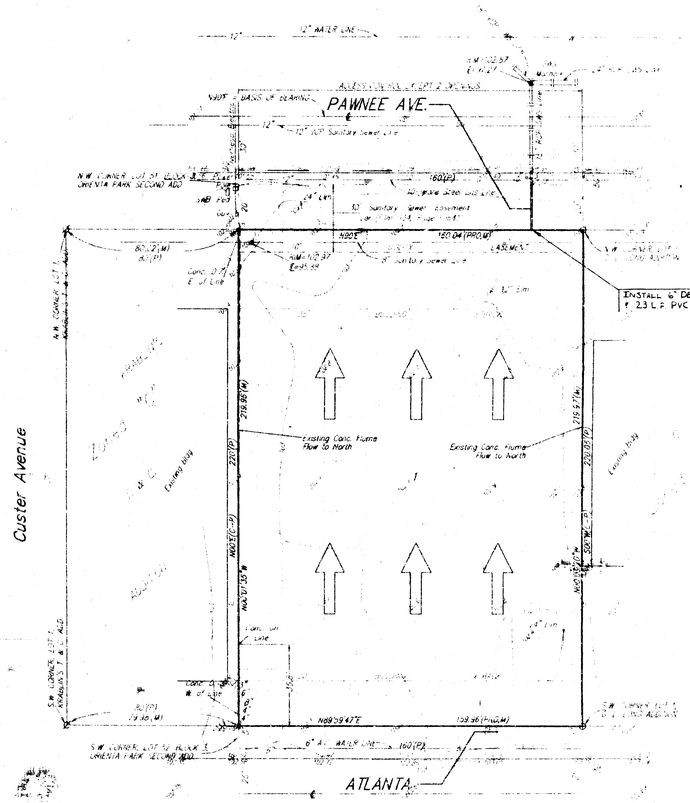

DRAINAGE AREA = 0.31 ac.
C = 0.9
Q_5 = 3.3 cfs
Q_{100} = 5.4 cfs

REV. 2-9-95
to JAN 1995

BAUCHMAN COMPANY P. A.
ENGINEERING, SURVEYING & PLANNING
316/262-7271 • SUITE [illegible] WICHITA, KANSAS 67211