
PARKDALE ADDITION
(Drainage)

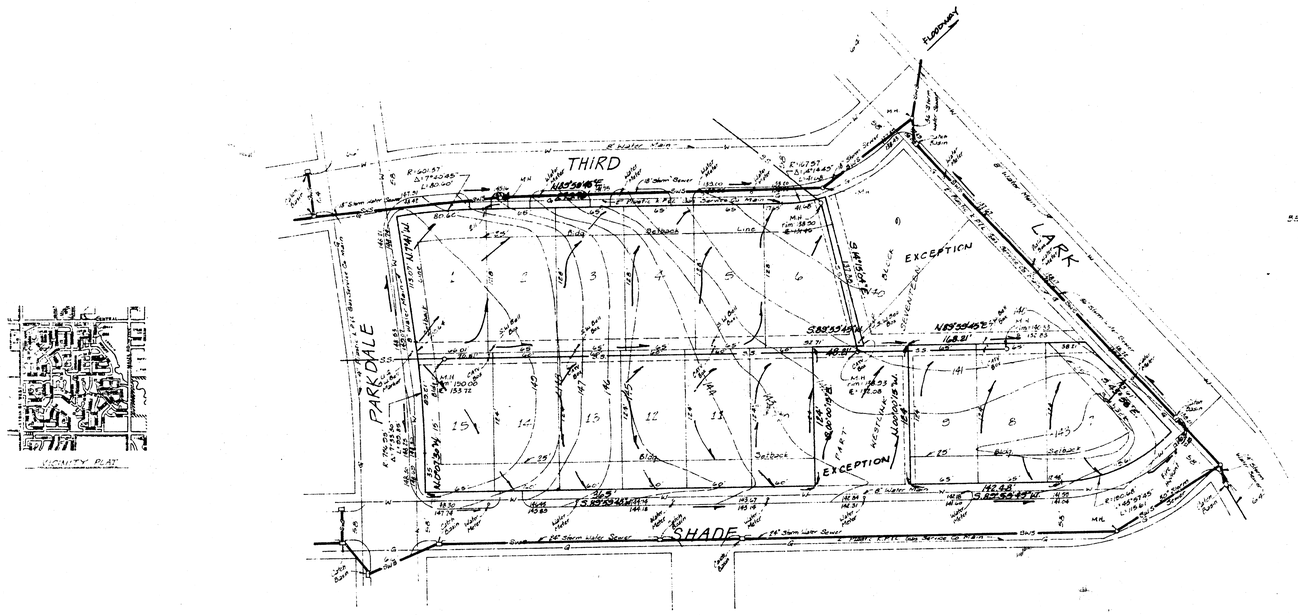

VICINITY PLAT

BENCH MARK: "O" Cut Top of Catch Basin
@ N.W. Cor. return @ South of Lark
Elevation: 1311 City Datum

PRELIMINARY PLAT DRAINAGE CONCEPT

PARKDALE ADDITION

LOTS 1, 2, 3, 4, 5, 8, 9, 11, 12, 13, & 14, BLOCK 9,
WESTLINK SEVENTEEN, WICHITA, SEDGWICK COUNTY, KANSAS

Approved.
VRH 1/21/87

OWNER: FIDELITY DEVELOPMENT
C/O A. J. SOERRIES

BAUGHMAN COMPANY, P.A.
SURVEYING & ENGINEERING
316/682-7271 • 318 ELLIS • WICHITA, KANSAS 67211

16 January 1987