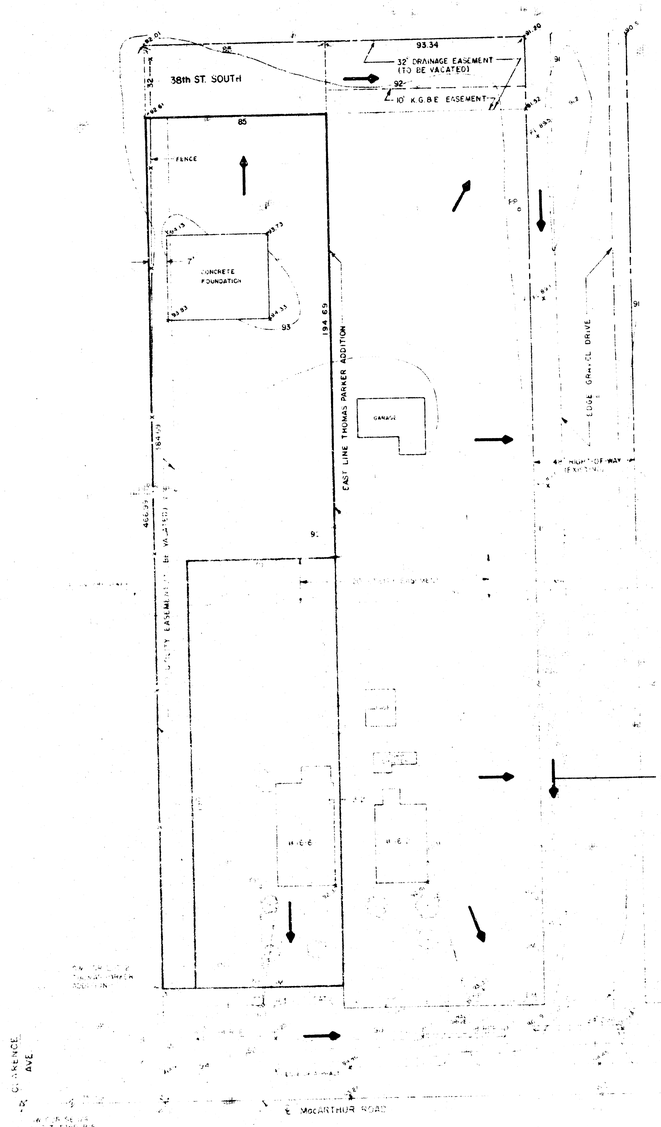


DESCRIPTION

A REPLAT OF THOMAS PARKER ADDITION AND THE ADJACENT 93.34 FEET TO THE EAST

CITY OF WICHITA BENCHMARK DISK, 84' NORTH AND 42' WEST OF THE SOUTHWEST 1/4, SECTION 7, TOWNSHIP 28 SOUTH, RANGE 1 EAST, ELEVATION 93.61'

LEGEND

POWER POLE	-E- ELECTRIC
GAS METER	-W- WATER
TREES	-G- GAS
x——x FENCE	-T- TELEPHONE

N

APPROVED
PLANNING PLAN

PRELIMINARY DRAINAGE CONCEPT

PARKERSVILLE ADDITION

WICHITA, SEDGWICK COUNTY, KANSAS

AIR CAPITOL LAND SURVEYORS